

Orientation of site has not been checked, design subject to check before installation



Please Note: This drawing has been scaled from a PDF document and so may not be 100% accurate. Miracle cannot be held responsible for any discrepancies which may become evident on site.




Miracle Design & Play

TEL: ++44 (0)1604 658240
E-MAIL: sales@miracledandp.co.uk
WEB: www.miracledesignandplay.co.uk

PROJECT TITLE:
Rascals Farm, Southwater

SHEET TITLE: Proposal

- Key:
- Surfacing:
 - Compacted Aggregate Pathway by Client
 - Native Shrub Planting by Client
 - Existing Grass
 - Species Rich Long Grassland by Client
 - Landscaping:
 - Trees by Client
 - Wildflower Meadow Planting by Client
 - Indicative Hedge Planting by Client
 - Boulders- 750mm and 450mm Nominal Dia. (To be installed max 400mm apart when in a trail).
 - Fallen Logs - 500mm Dia x 1.8m Long

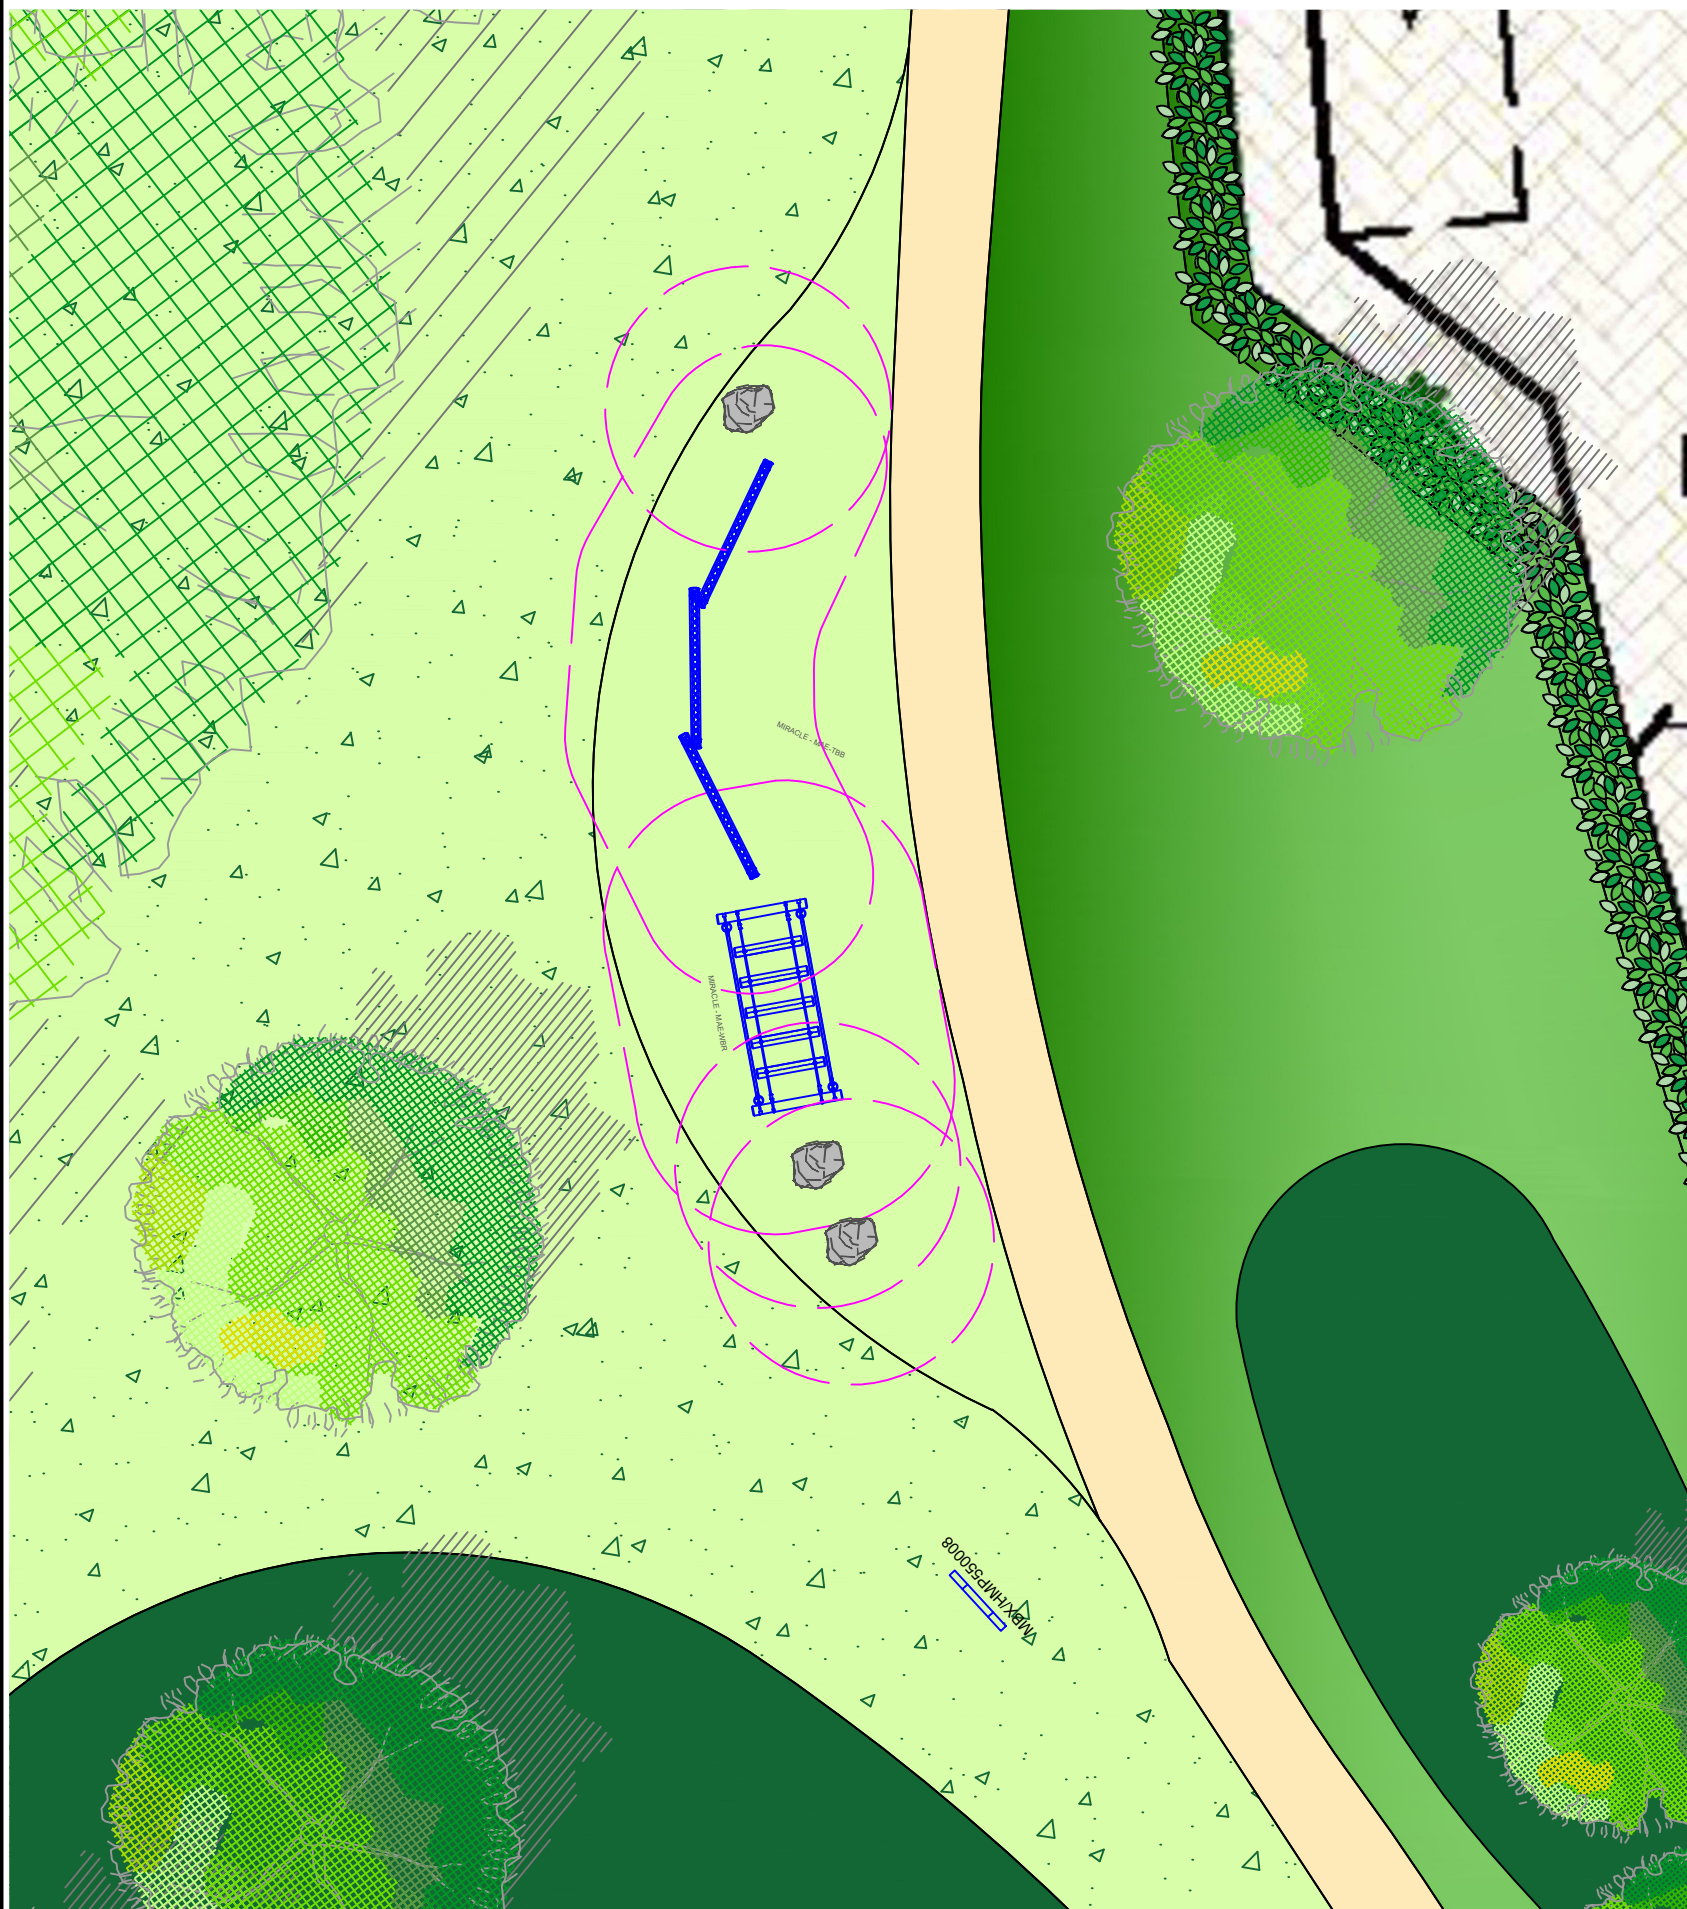

MBX14 4035 - Bench



MBX45G 2550-CMP - Bin



MAETBB - Three Bar Balance



Boulders




MBX/HMP 550008 - Bug Hotel




Logs




TBR8137 - Springer

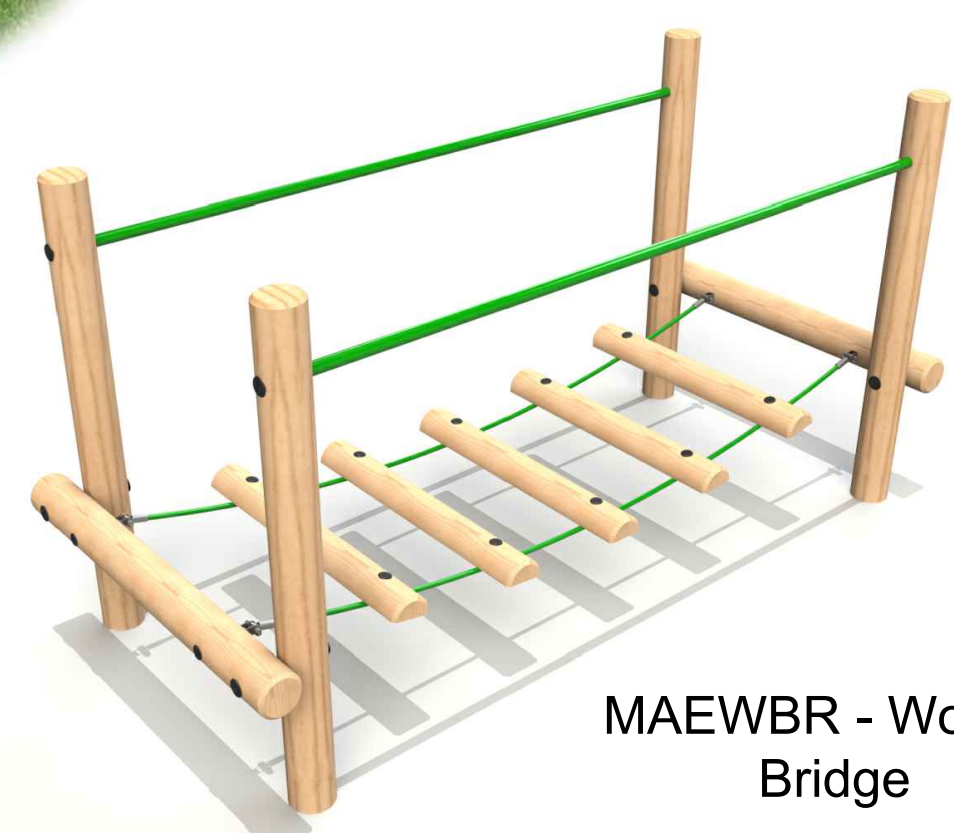

MAEWBR - Wobble Bridge

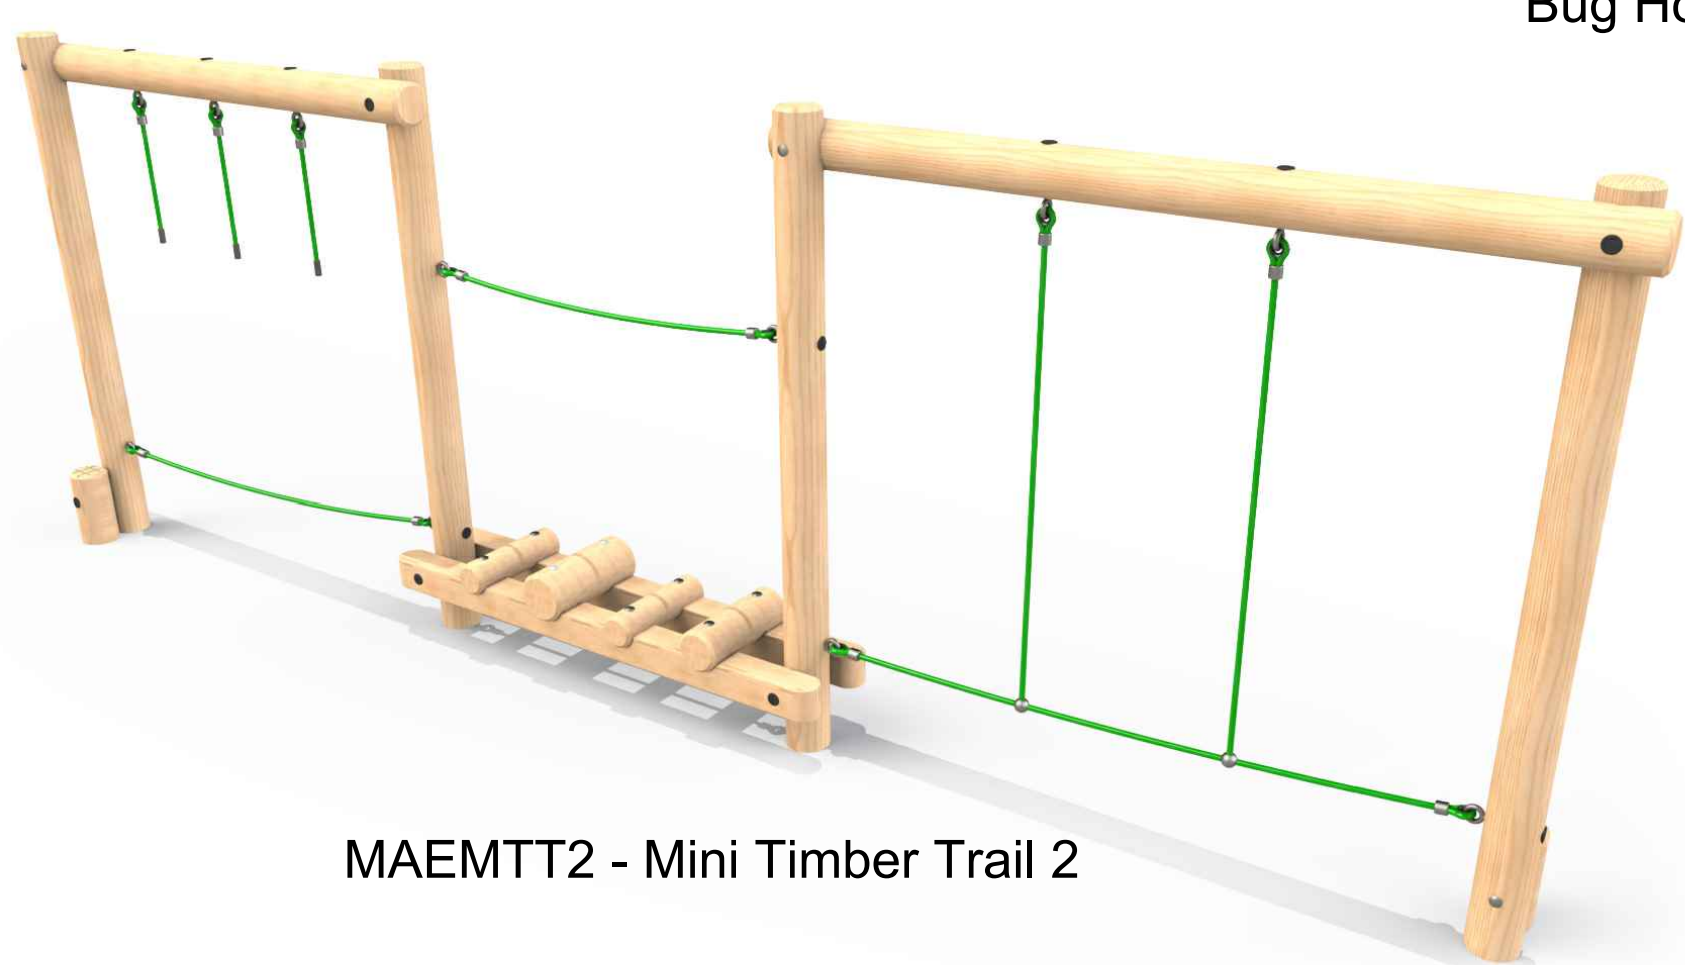

MAEMTT2 - Mini Timber Trail 2

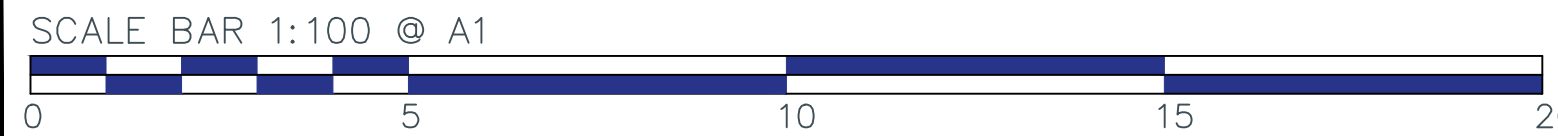

EXACT LOCATION OF EQUIPMENT TO BE AGREED ON SITE. ALL SURFACING TO BE FLAT AND LEVEL, ANY DISCREPENCIES IN LEVELS TO BE REPORTED TO MIRACLE DESIGN & PLAY IMMEDIATELY

Equipment Fall Zone (No safety surfacing required if located on well maintained turf and under 1.5m CFH)

REVISIONS		
Issue	Description	Date
-	-	-

DRAWN BY: S.Miller

REVISED BY:

CHECKED BY: L.Ghebikan

SCALE: 1:100 @A1 ISSUE: --

CLIENT: Barratt Redrow Homes

DRAWING NO: Q13911

DATE 11/05/26

© 2026 MIRACLE DESIGN AND PLAY LTD, "ALL RIGHTS RESERVED, THIS DRAWING MAY NOT BE REPRODUCED, TRANSMITTED OR STORED IN WHOLE OR IN PART WITHOUT OUR WRITTEN CONSENT"