

Notes:

Project Name:
Front rear & side
single storey extensions
to replace existing
conserv. & bay window.
New GF WC

Date: 16/04/2026

Client:
Iebba



Site Address:
1 Hydehurst Cottages
Dial Post
RH13 8NS



Paul Maggs MCIAT
Hazelwood, Harbolets Road,
West Chilmington RH20 2LG
Tel: 01798 813298

paul@pbproperties.co.uk
www.pbproperties.co.uk

Drawings produced using Vectorworks
CAD. Only written dimensions to be
respected. Copyright protected to
PB Properties

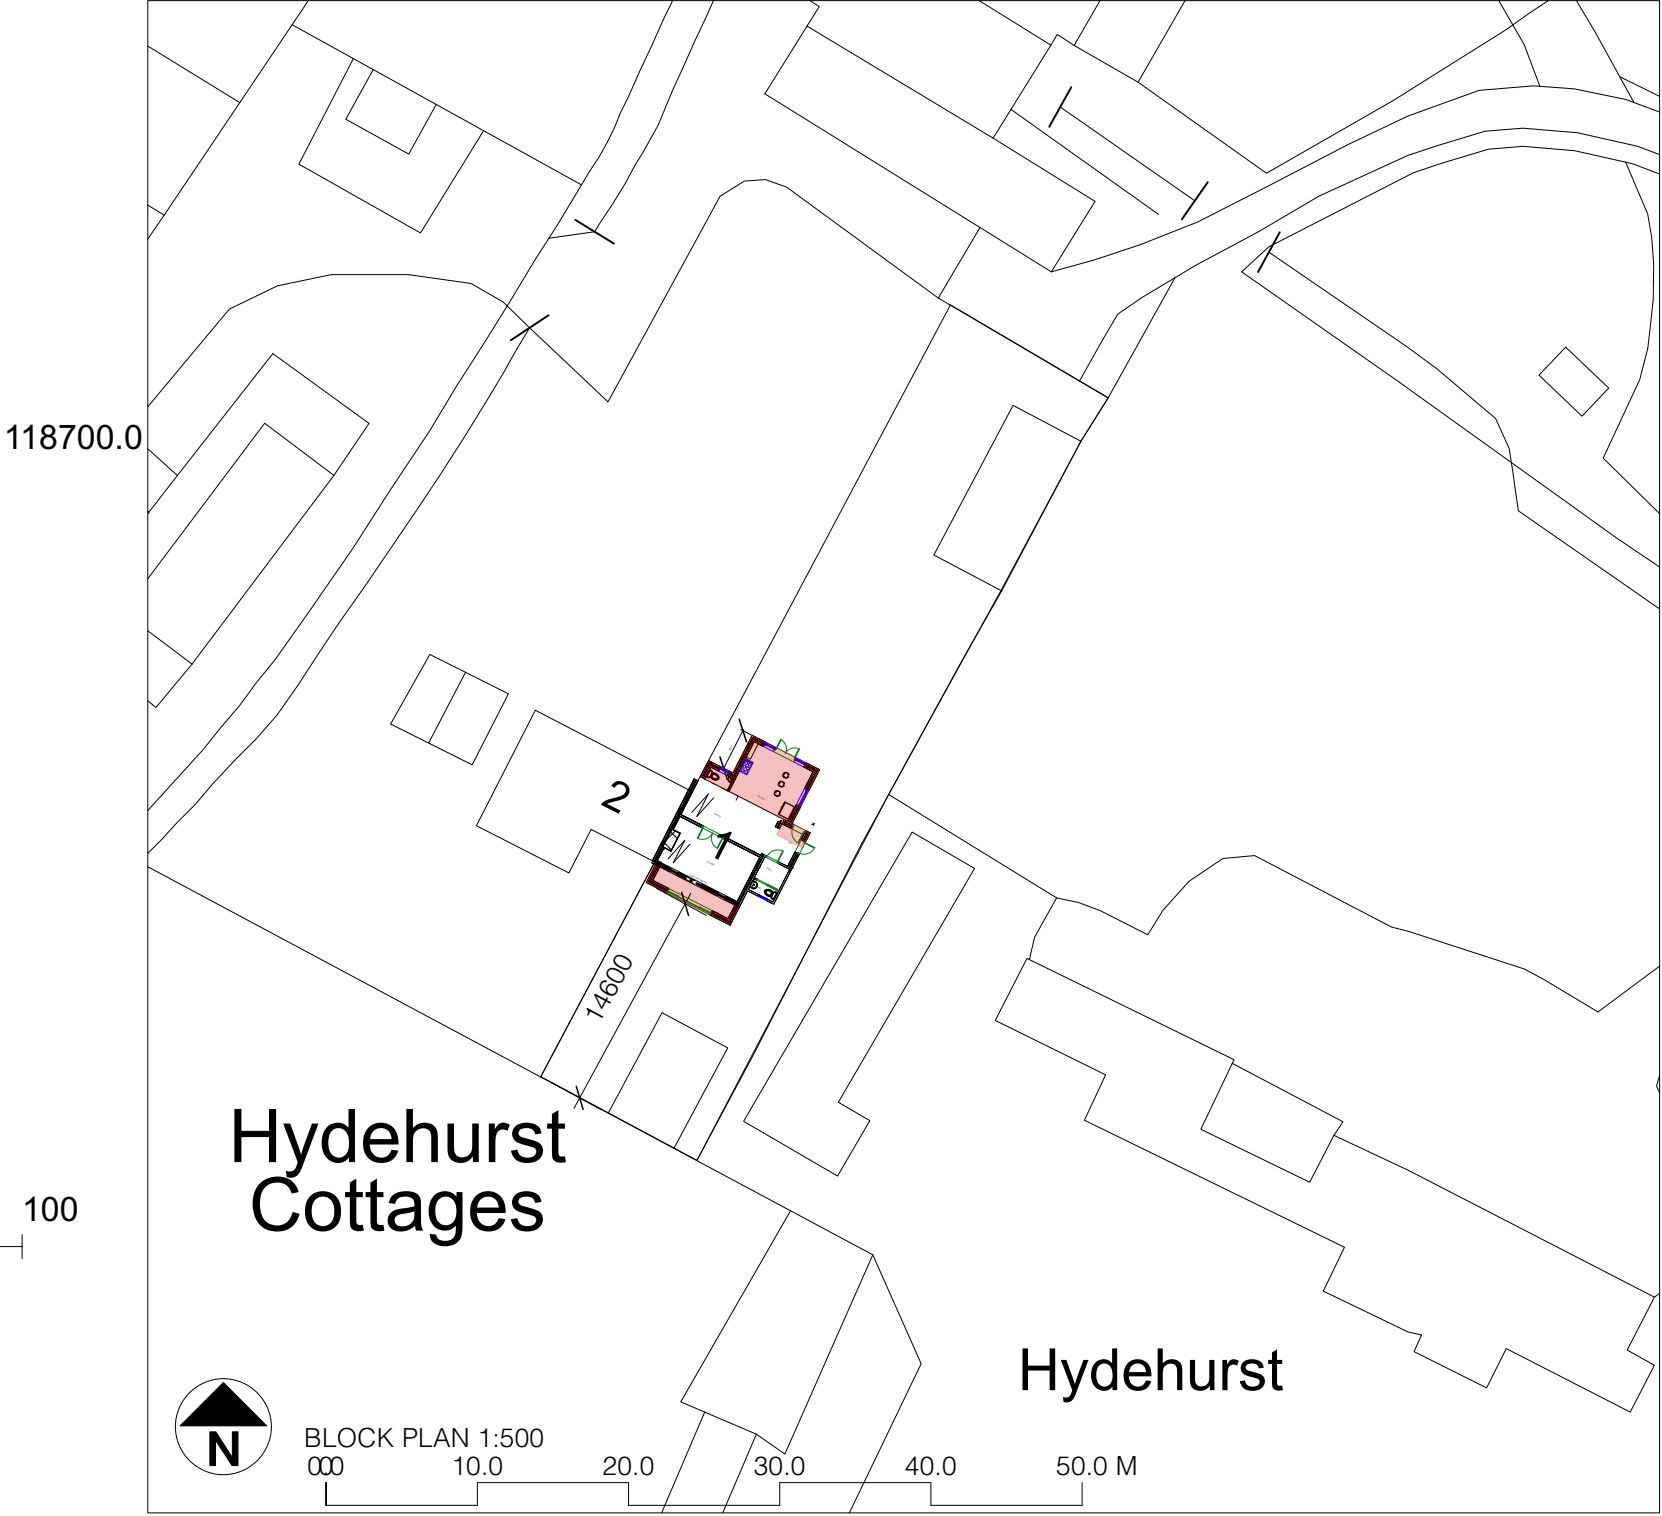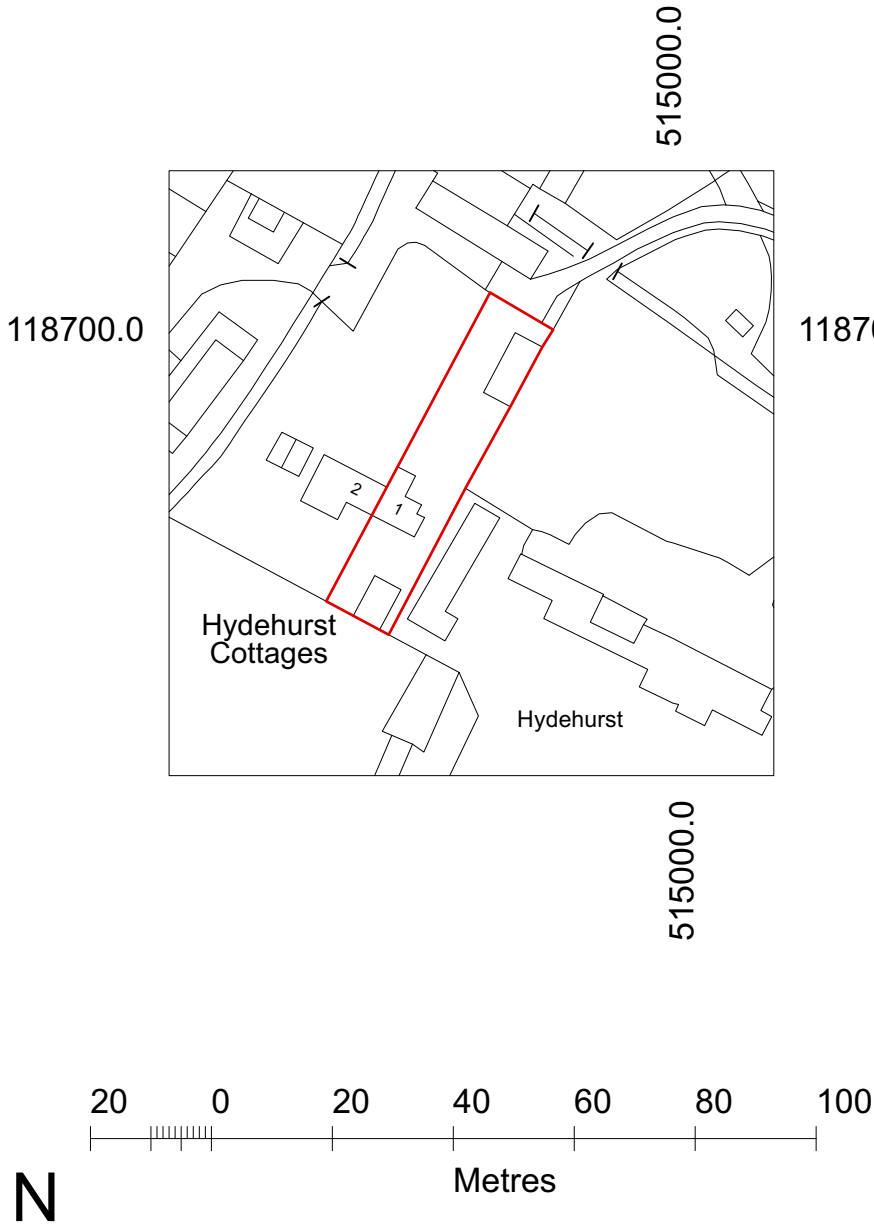

Production Date: 16 April 2026
Top Left: 514917.285 118726.284 Bottom Right: 515017.285 118626.284
© Crown copyright and database rights 2026 Ordnance Survey AC0000824000.
Reproduction in whole or in part is prohibited without the permission of Ordnance Survey