


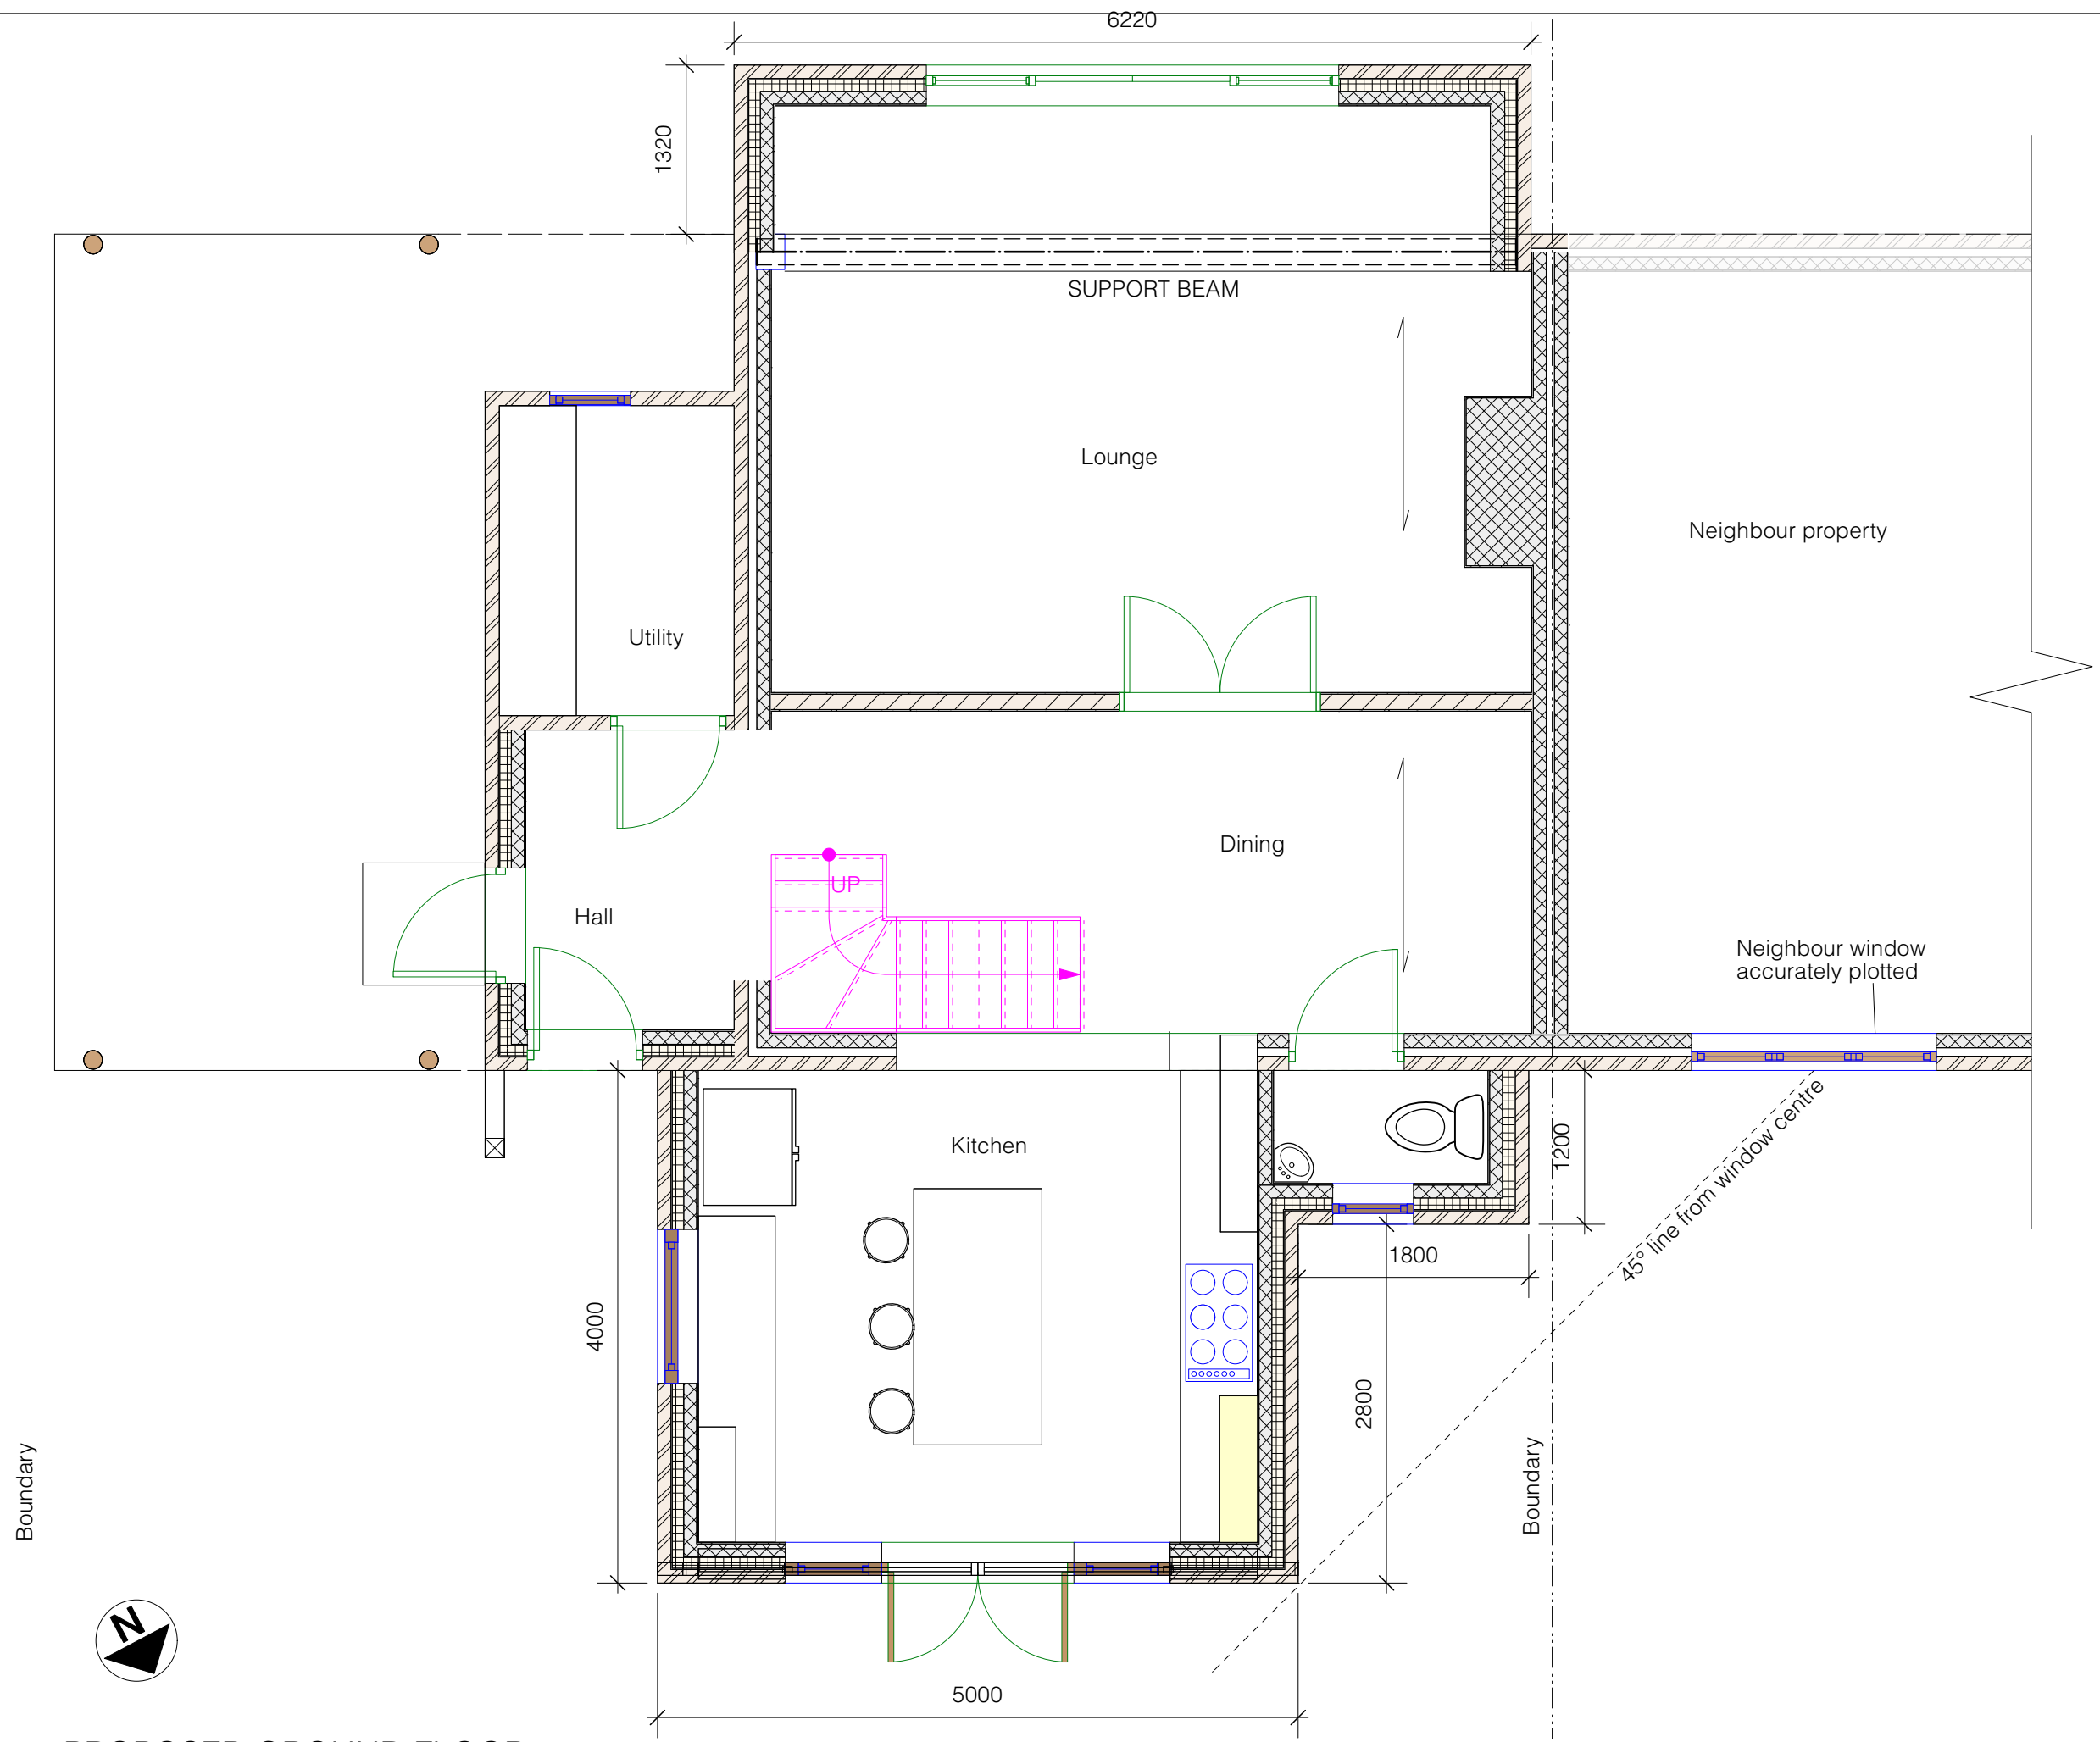

Sheet No. D 0426/797/03

Scales Page Size A3:
1:50

Notes:

Project Name:
Front rear & side
single storey extensions
to replace existing
conserv. & bay window.
New GF WC

Date: 16/04/2026

Client:
Iebba

Site Address:
1 Hydehurst Cottages
Dial Post
RH13 8NS



Paul Maggs MCIAT
Hazelwood, Harbolets Road,
West Chiltoning RH20 2LG
Tel: 01798 813298

paul@pbproperties.co.uk
www.pbproperties.co.uk

Drawings produced using Vectorworks
CAD. Only written dimensions to be
respected. Copyright protected to
PB Properties

