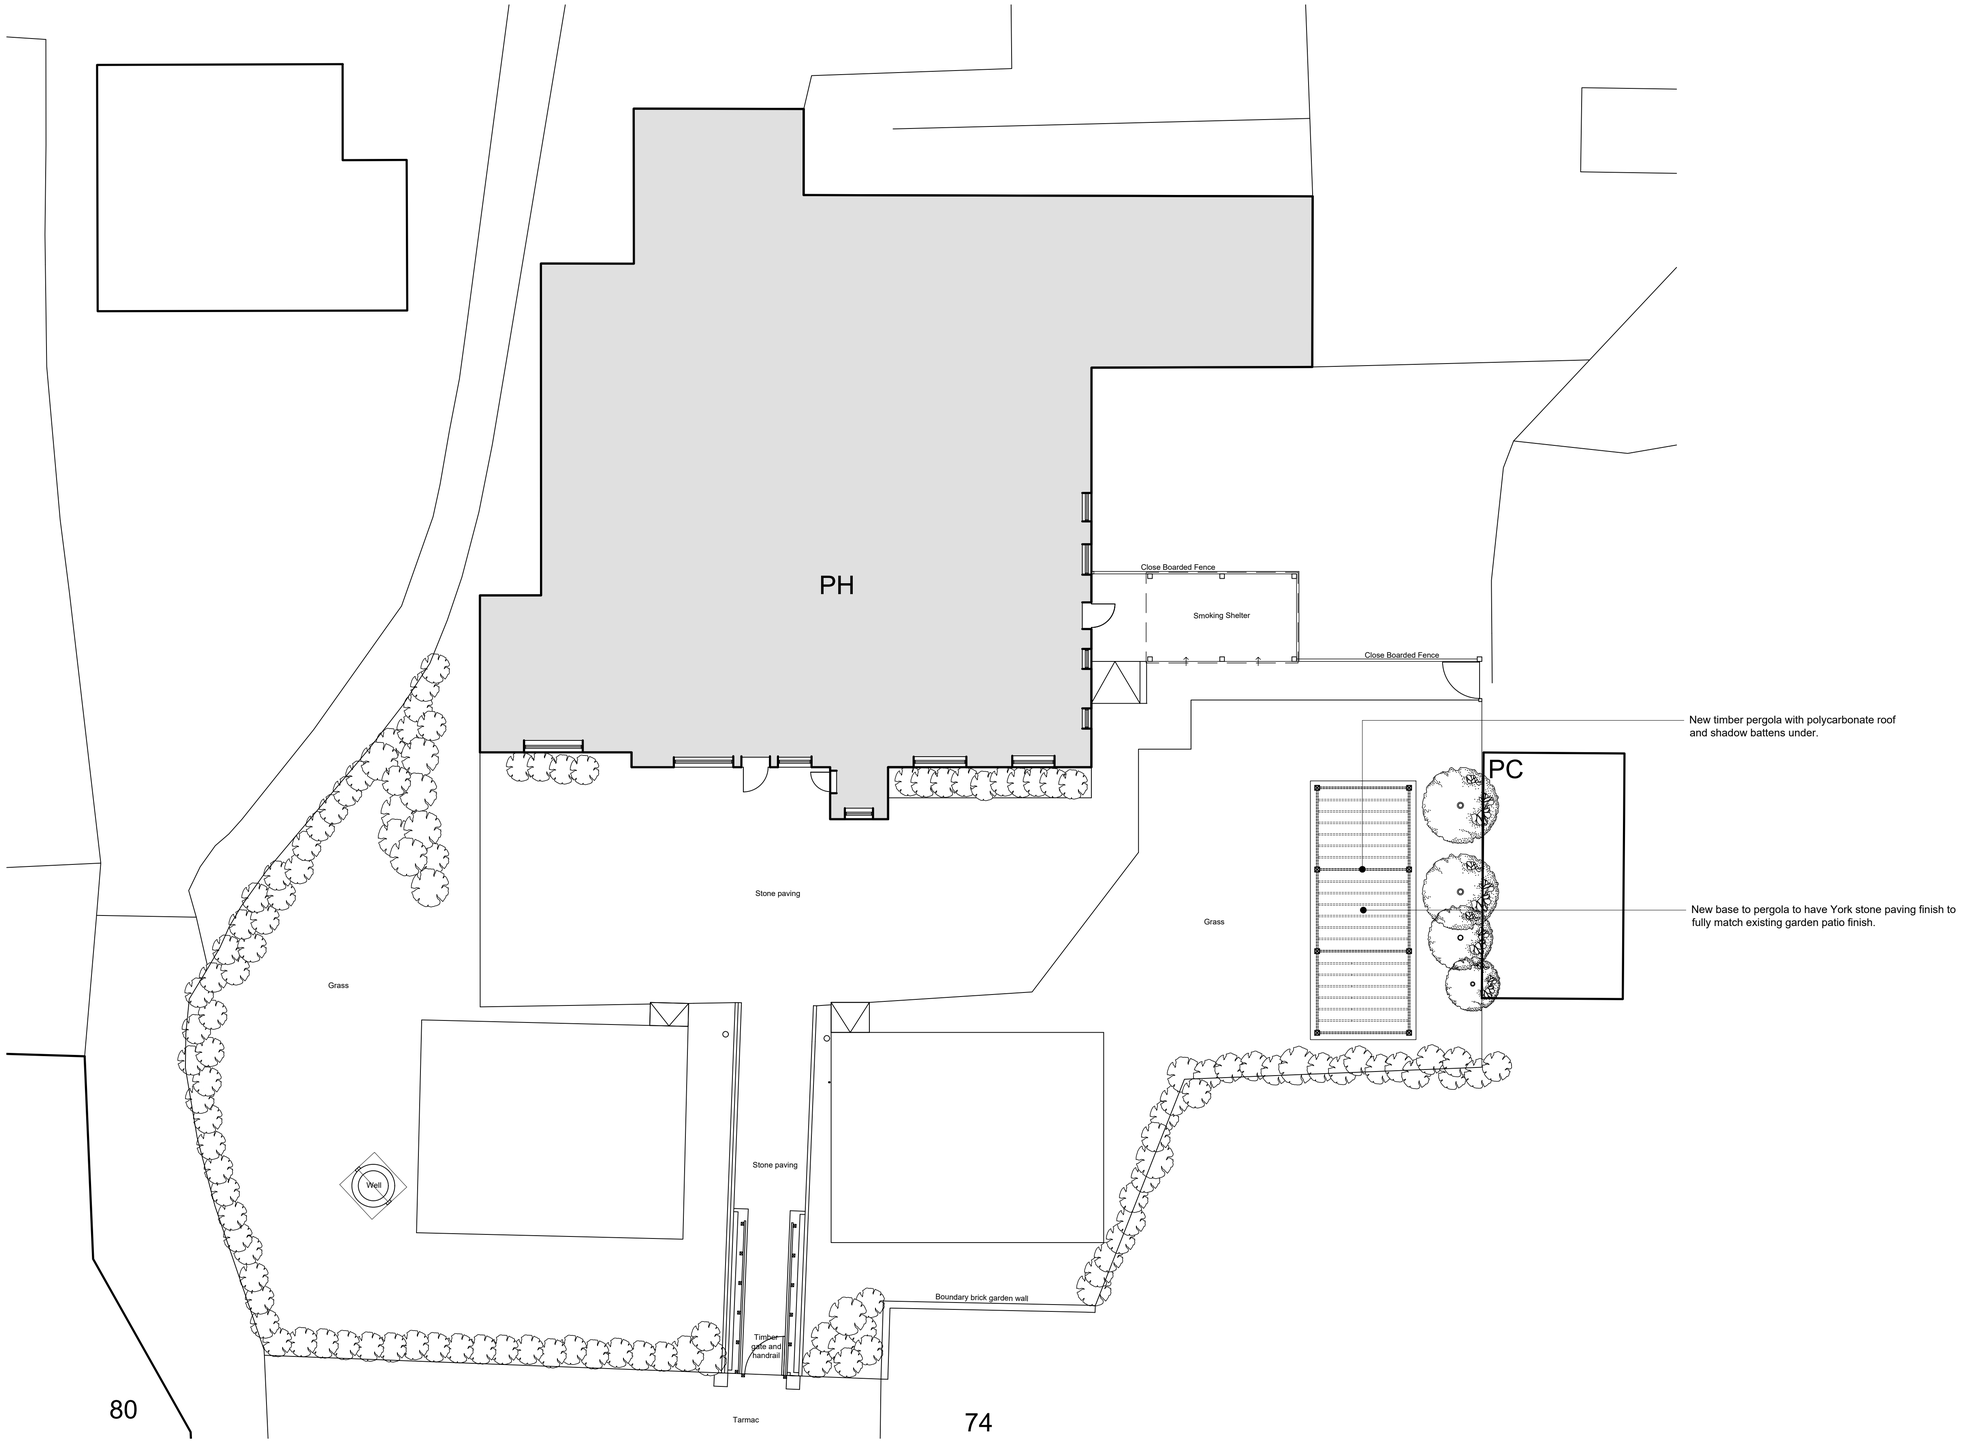

1 Proposed Plan
1:100 @ A1

NORTH
Indicative

1:100

0 1m 2m 3m 4m 5m 6m 7m 8m 9m 10m

NOTE: DO NOT SCALE FROM THIS DRAWING.

This drawing is the property of **DESIGN ID** and is not to be copied, reproduced, retained or issued without the direct consent of the noted designer or designated project manager. **DO NOT SCALE** from this drawing; **IF IN DOUBT, ASK**. All figured dimensions must be checked and verified prior to construction, with any notable differences or amendments reported back to the designer or project manager. Design ID will take no responsibility for any errors made in either misreading information contained in the drawing or failing to carry out the relevant confirmation routine prior to the project progressing to construction.

NOTES:

THIS BUILDING IS A LISTED BUILDING AND IN A CONSERVATION AREA.

REV	BY	DATE	DESCRIPTION
-	-	-	-

design i.d.
13 Jubilee Way
Eurolink Business Centre
Faversham
Kent
ME13 8GD

Tel: 01795 537896

hello@design-id.ltd.uk
www.design-id.ltd.uk

DRAWING STATUS:

PLANNING

CLIENT:

Hall + Woodhouse

SITE ADDRESS:

The Six Bells
76 High Street,
Billingshurst
RH14 9QS

DRAWING NO:

25.034.M2.R 101

DRAWING TITLE:

PROPOSED PLAN

Rev.	Scale	Drawn By:	Checked:	Date
-	1:100 @ A1	MT	JP	27/05/2025