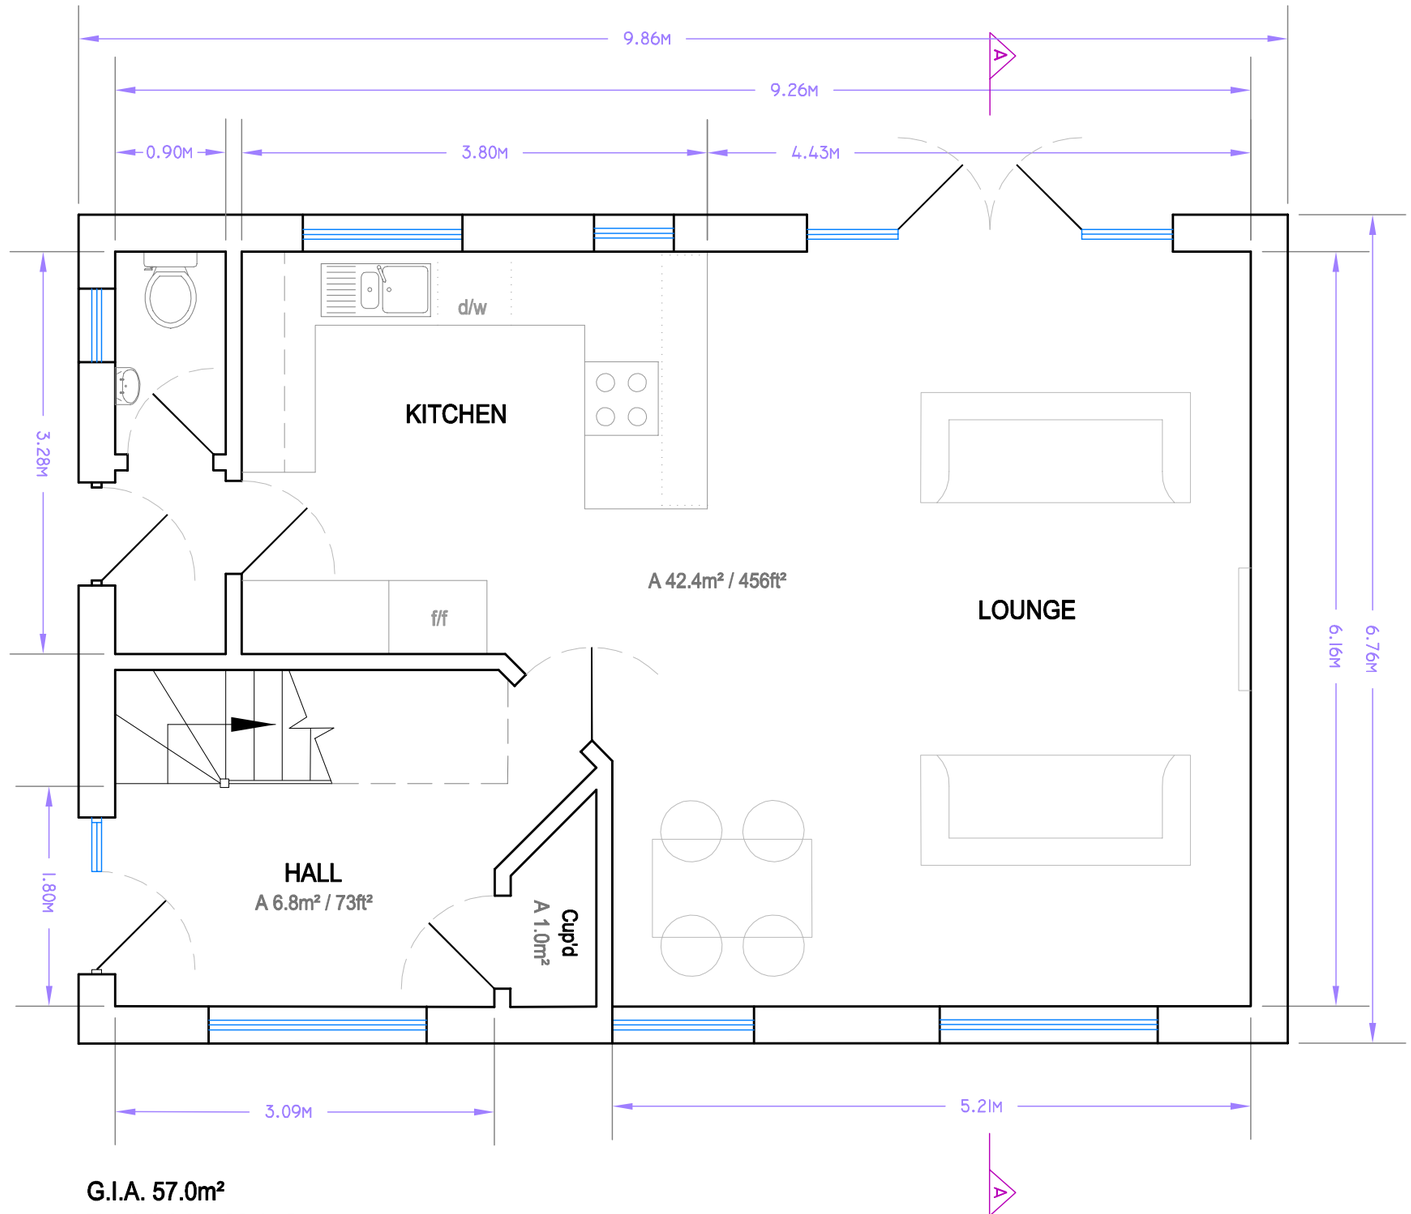


G.I.A. 57.0m²
Total G.I.A. 106.1m²

SCALE 1:50\measurements in metres

0 1 2 3 4 5

job: Tanners Farm, Mayes Lane, Winterfold RH12 3SG		scale(s): 1:20 ☐ 1:50 ☒ 1:100 ☐ 1:200 ☐ 1:500 ☐	job no. -	dwg no. 10PFP1	
dwg: UNIT 10 - GROUND FLOOR, AS PROPOSED			drawing size A3	date 31 Oct 2022	rev G