
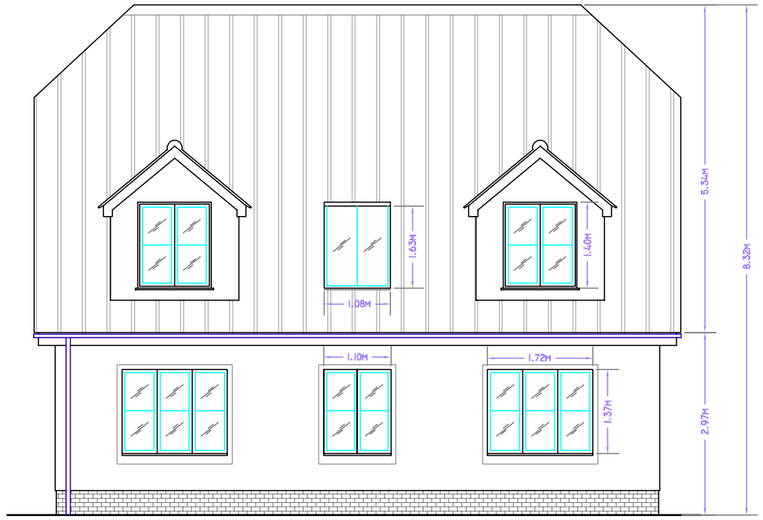



EAST ELEVATION (front)

DATUM 84.00m

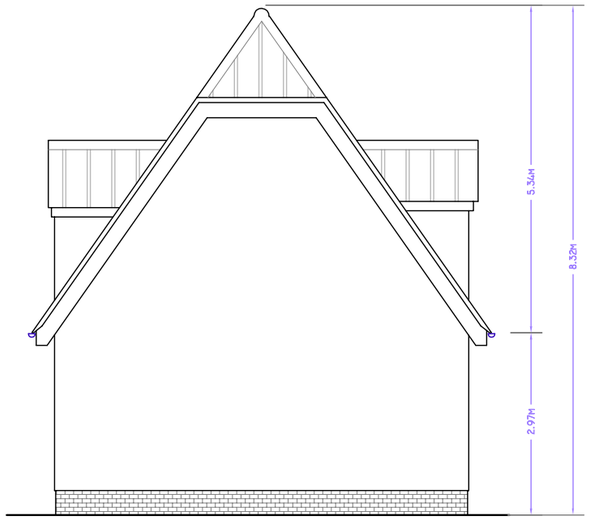


NORTH ELEVATION

DATUM 84.00m

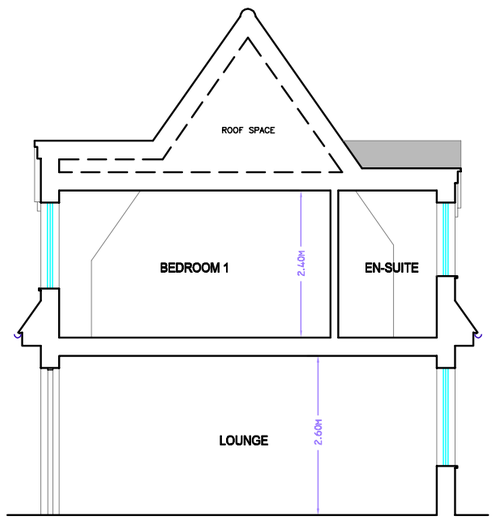


SECTION A-A

DATUM 84.00m

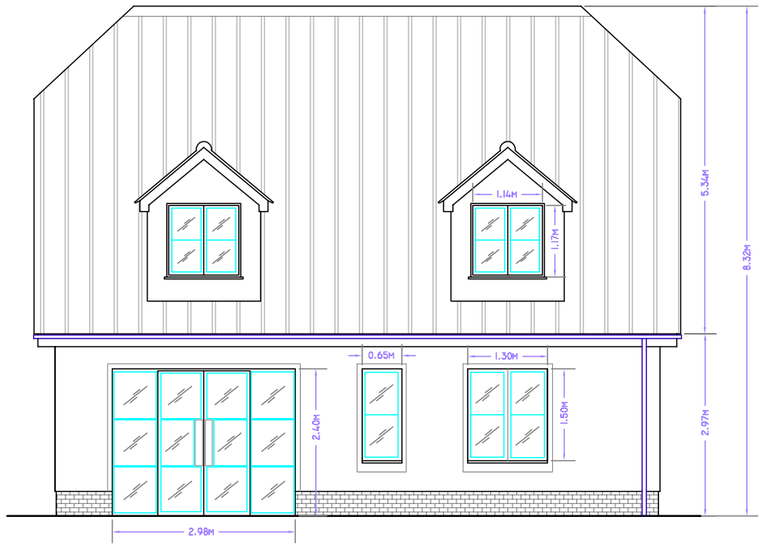

WEST ELEVATION (rear)

DATUM 84.00m

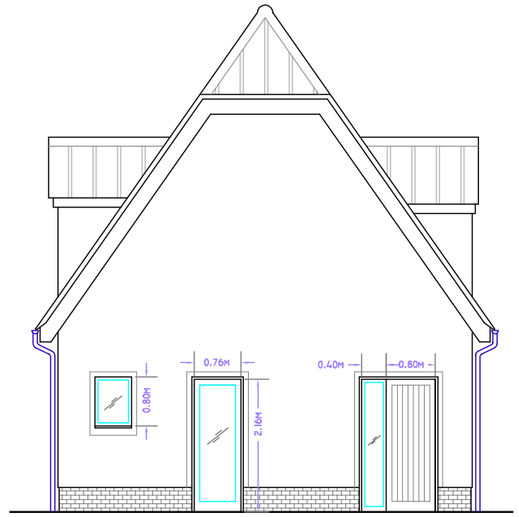

SOUTH ELEVATION

DATUM 84.00m

SCALE 1:100m

0 1 2 3 4 5 6

job: Tanners Farm, Mayes Lane Winterfold RH12 3SG	scale(s): 1:20 ☐ 1:50 ☐ 1:100 ☒ 1:200 ☐ 1:500 ☐	job no.: -	dwg no.: 10PEV1		
dwg: UNIT 10 - ELEVATIONS & SECTION AS PROPOSED		drawing size: A3	date: 31 Oct 2022	rev: G	