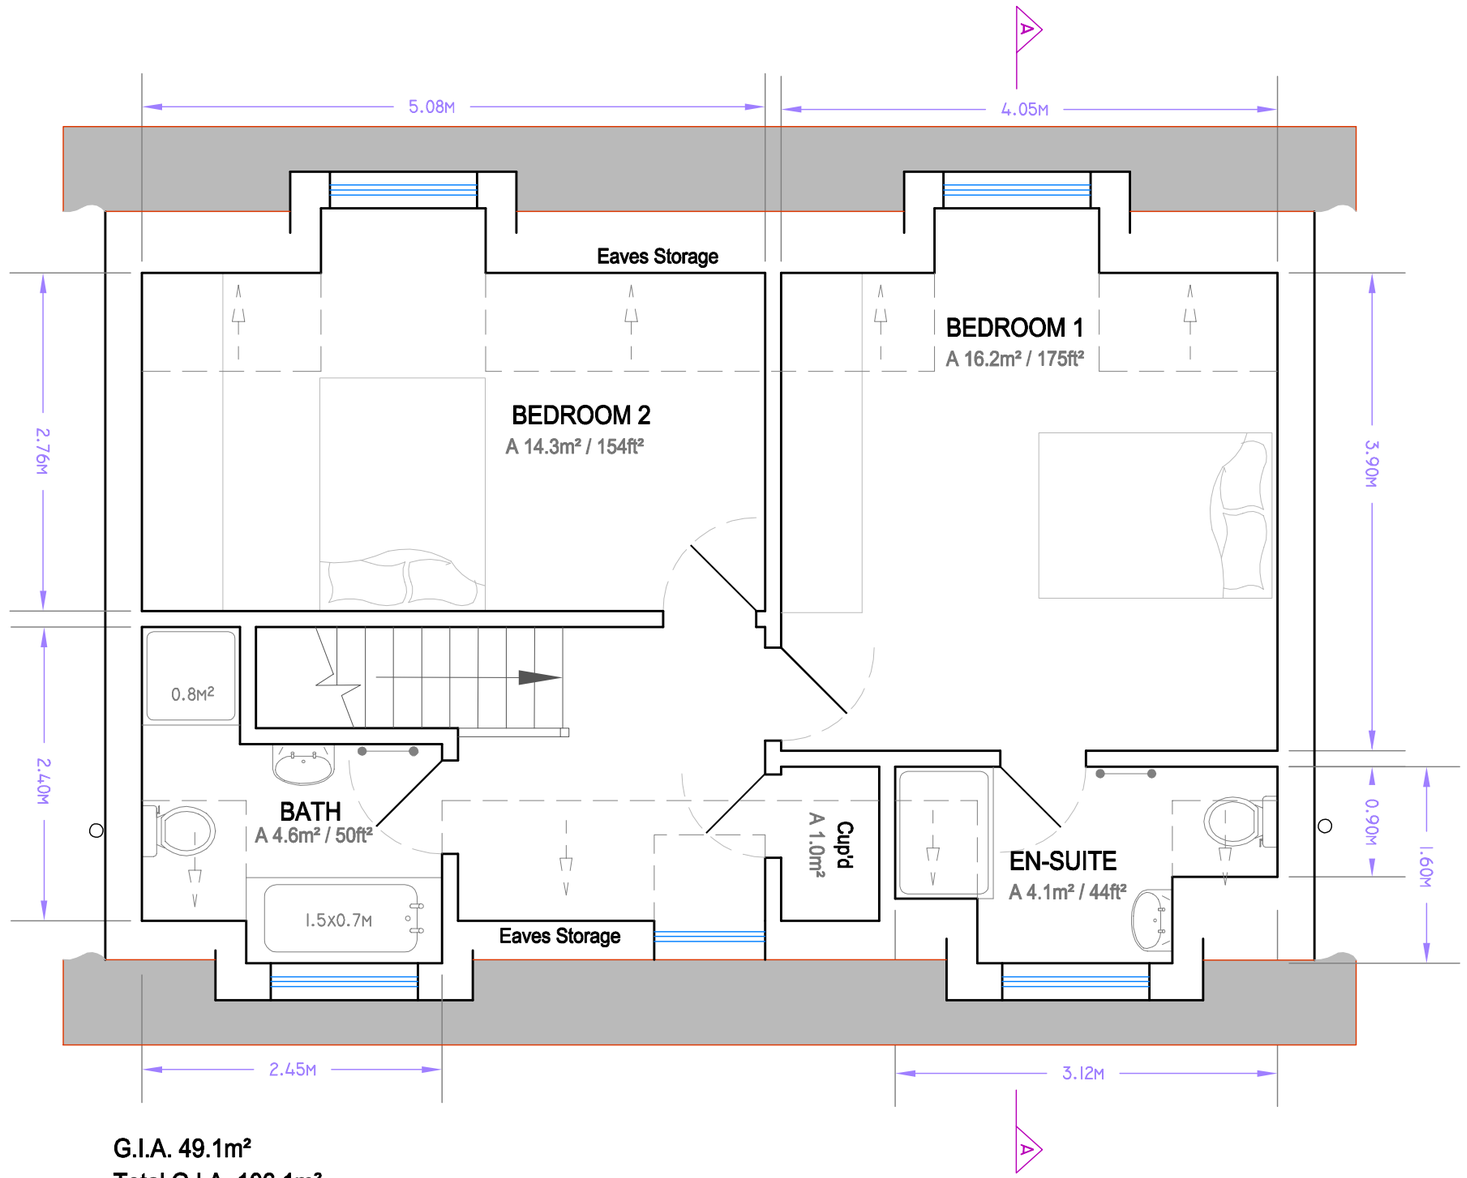


G.I.A. 49.1m²
Total G.I.A. 106.1m²

SCALE 1:50\measurements in metres

0 1 2 3 4 5

job: Tanners Farm, Mayes Lane, Winterfold RH12 3SG		scale(s): 1:20 / 1:50 ☒ / 1:100 / 1:200 / 1:500	job no. -	dwg no. 10PFP2	
dwg: UNIT 10 - FIRST FLOOR, AS PROPOSED			drawing size A3	date 31 Oct 2022	rev G