



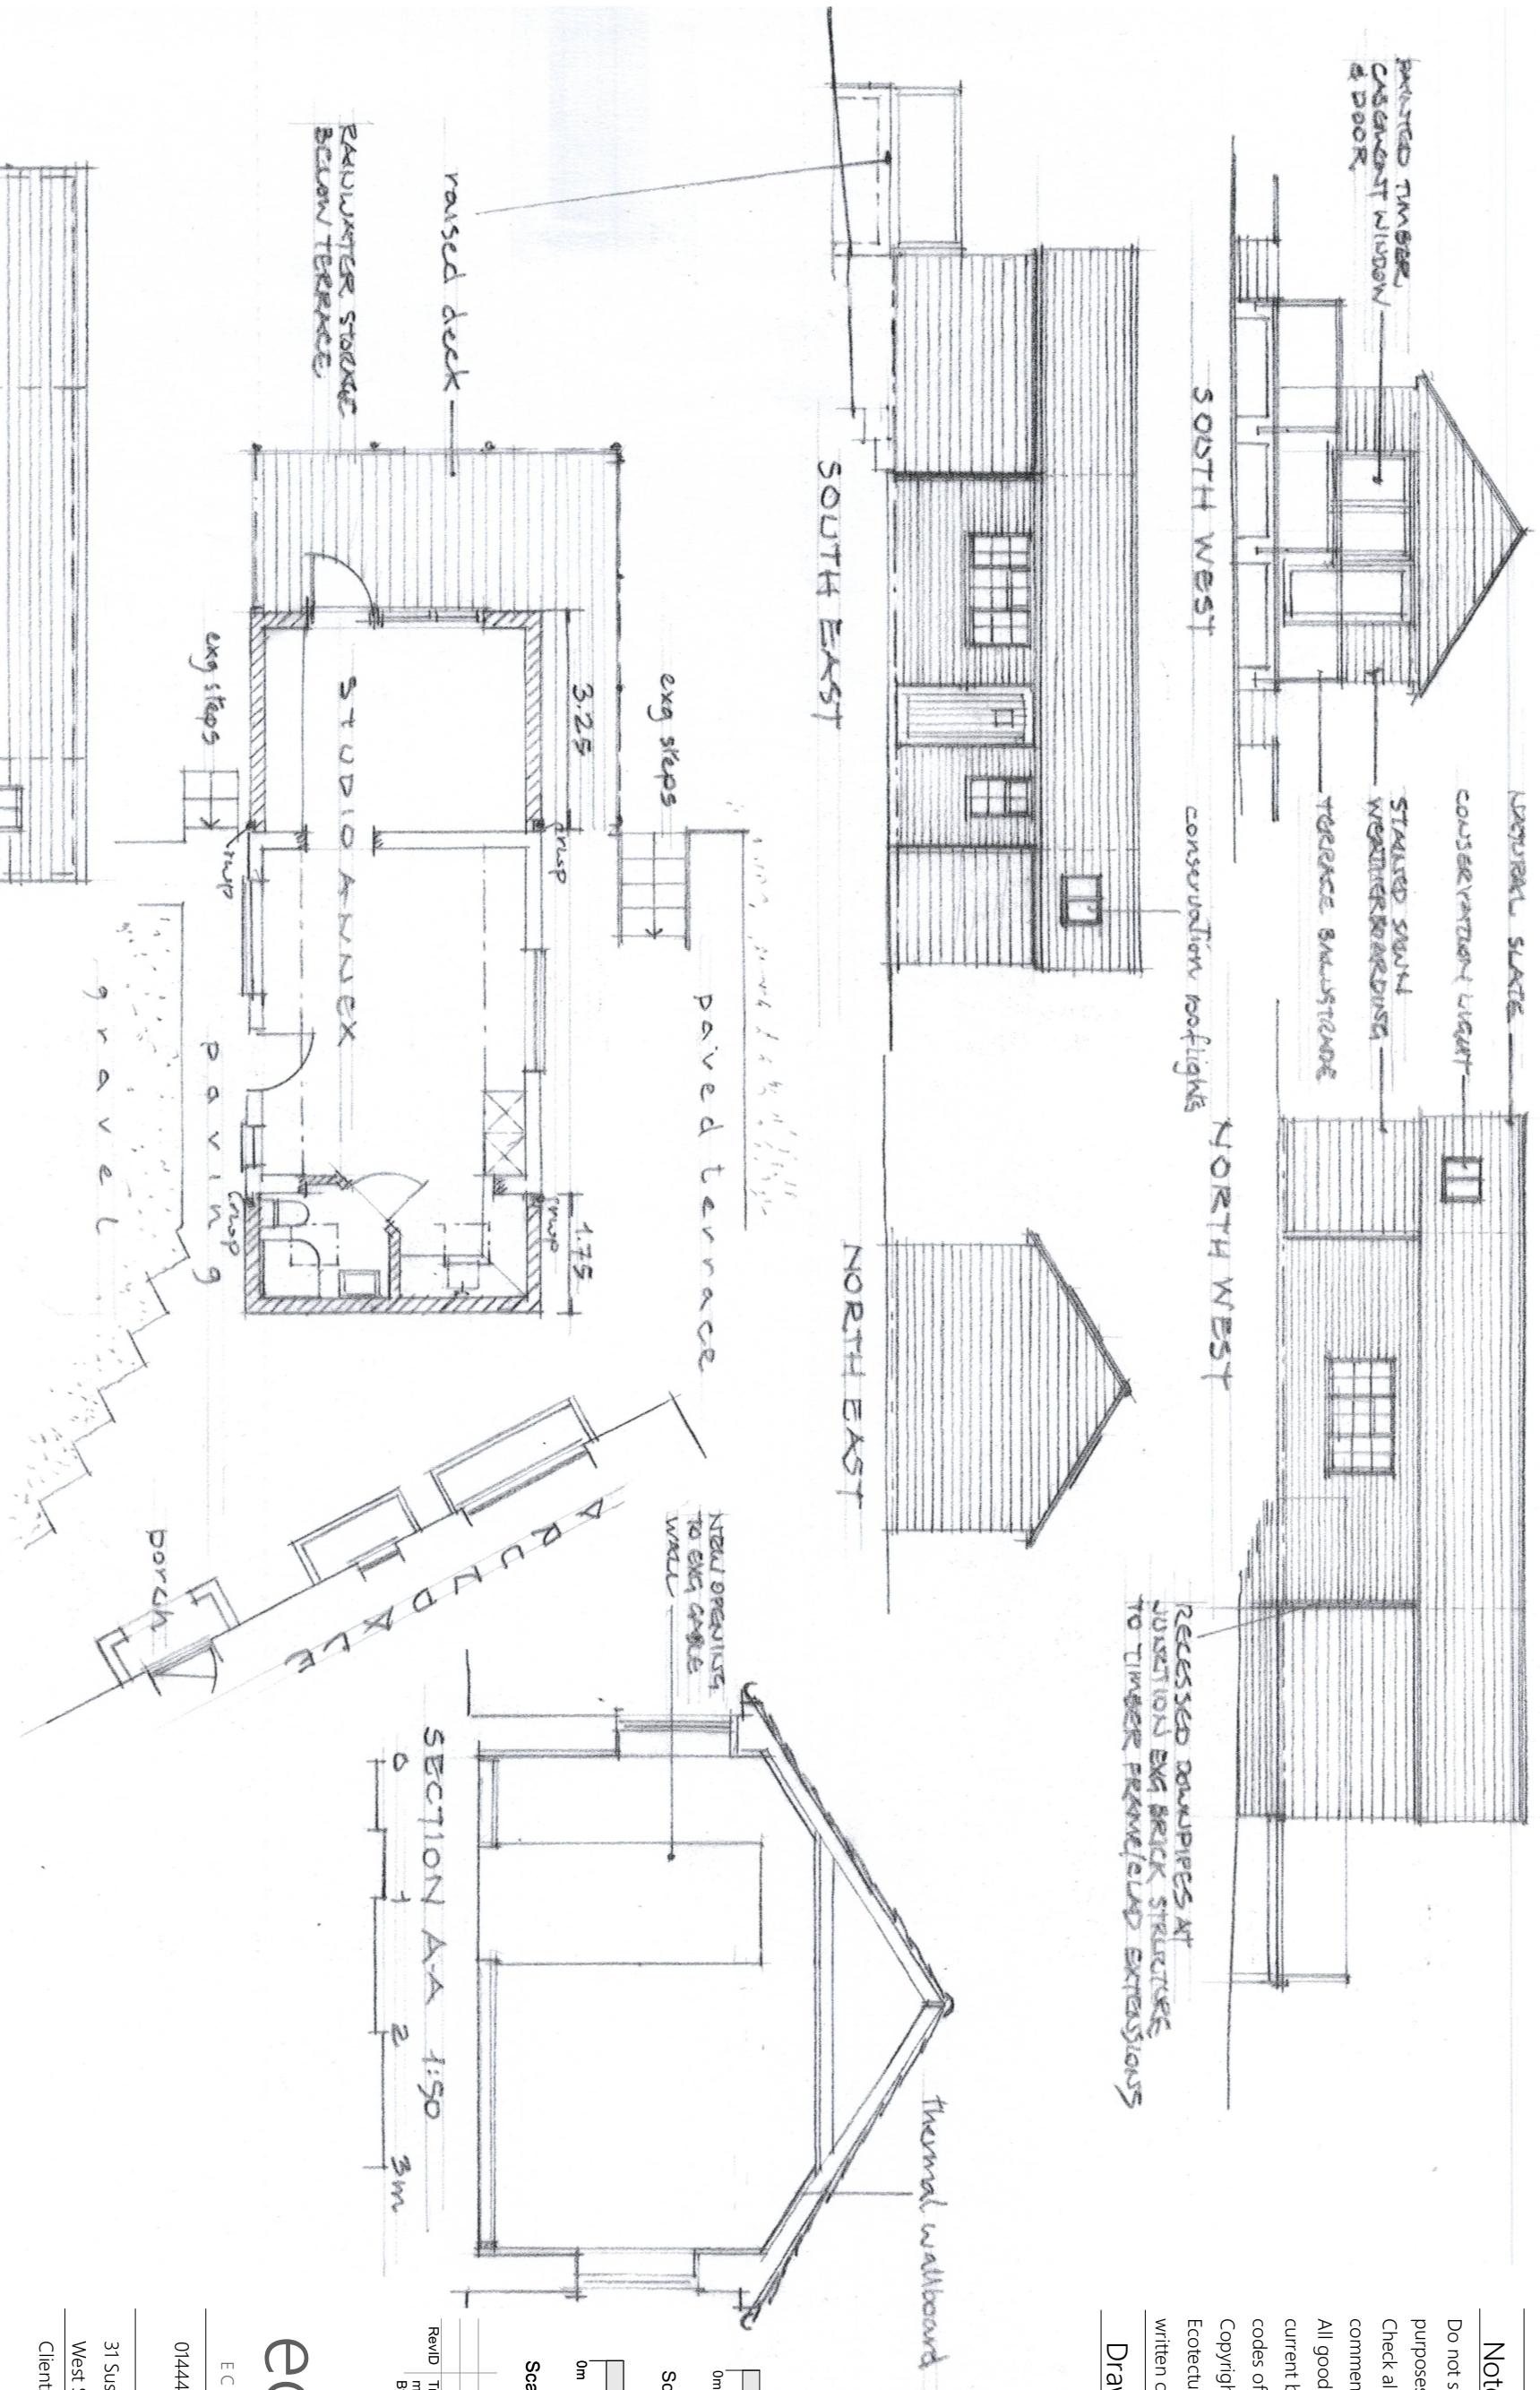

Notes

Do not scale off this drawing except for planning purposes
Check all dimensions on site before any work commences
All goods, materials and workmanship must conform to current building regulations, british standards and codes of practice.
Copyright of this drawing is to be retained by Ecotecture Ltd and must not be reproduced without written consent from the practice.

Drawing to be printed A3

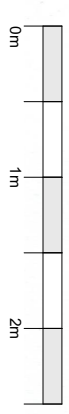

Scale 1-100

Rev'd	Trans mitted	Trans mitted	Layout	Comment
By	Set	Date		

ecotecture

ECOLOGICAL ARCHITECTURE

01444 416745 info@ecotecture.co.uk
www.ecotecture.co.uk

31 Sussex Road Haywards Heath
West Sussex RH16 4DZ

Client: Chris Cooper

Address: Arundale,
Horsham,
West Sussex.
RH12 1JF

Description: Proposed Plans and Elevations

Scale: 1:100 Date:
Drawn: BI Checked: GW
Drawing No: 832/303A