LOT 2 DELSPRIDE RH13 8BB

PLANNING CONDITION 2 - PRE-COMMENCEMENT (SLAB LEVEL) CONDITION: SCHEDULE OF MATERIALS WITH FINISHES AND COLOURS

PROPOSED ELEVATIONS

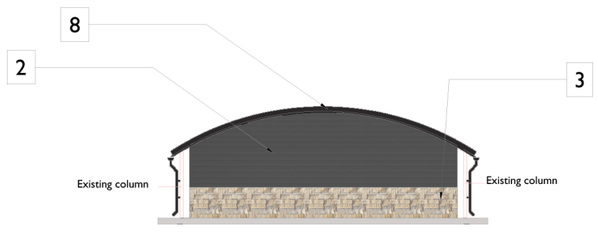

NORTH-EAST ELEVATION AS PROPOSED

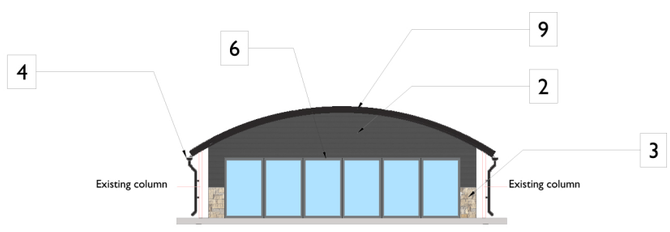

SOUTH-WEST ELEVATION AS PROPOSED

Key

1 - Stone Coated Heritage Tile
2 - Midnight Composite Panel Cladding Board
3 - Buff Sandstone Mix Natural Stone Cladding
4 - 5.2inch uPVC rain gutter
5 - Brown Armored Door Vertical Handle with Ring Knocker
6 - REAL Aluminium 6 Pane Sliding Doors in Black
7 - Double Glazed Aluminium Windows
8 - Long Span Ridge Cap
9 - Black Bargeboard Edge Banding

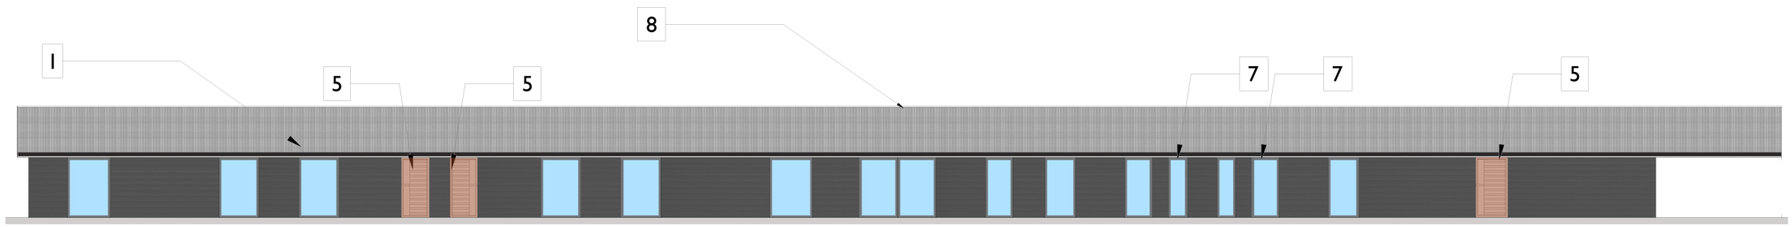

NORTH WEST ELEVATION AS PROPOSED

1:200

4m 0 4m 8m 12m 16m 20m

OUKEENASADARCHITECTURE

1101/HV

PLANNING CONDITION 2 - PROPOSED ELEVATIONS

1:200 @ A3 OCTOBER 2024 OA

LOT 2 DELSPRIDE RH13 8BB

06

7A Cranbourne Street
The Basement
Brighton
BN1 2RD
t. +44 (0) 1273 506 315
m. +44 (0) 7909 094 26
linkedin. OukeenA
e. oukeena@oarchitecture.org