


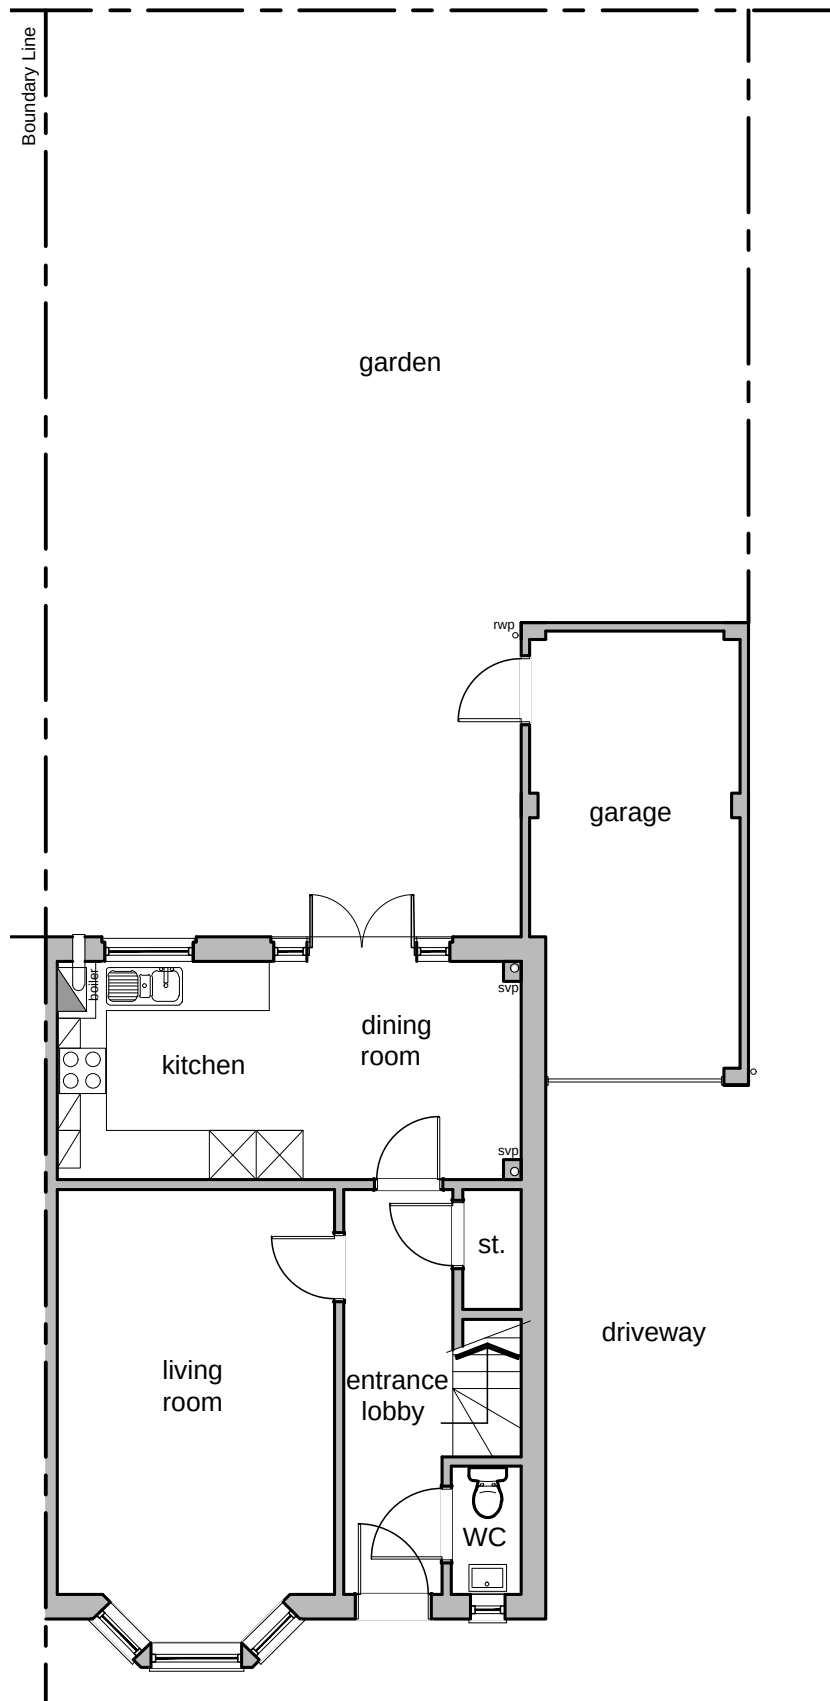


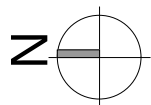

Existing Ground Floor Plan

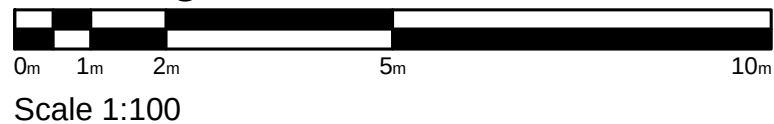


Existing Front Elevation

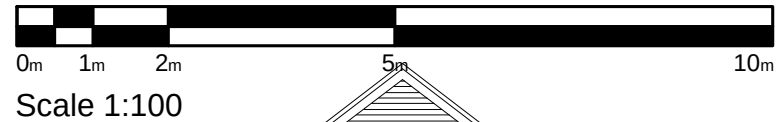

Existing Side Elevation



Existing Rear Elevation

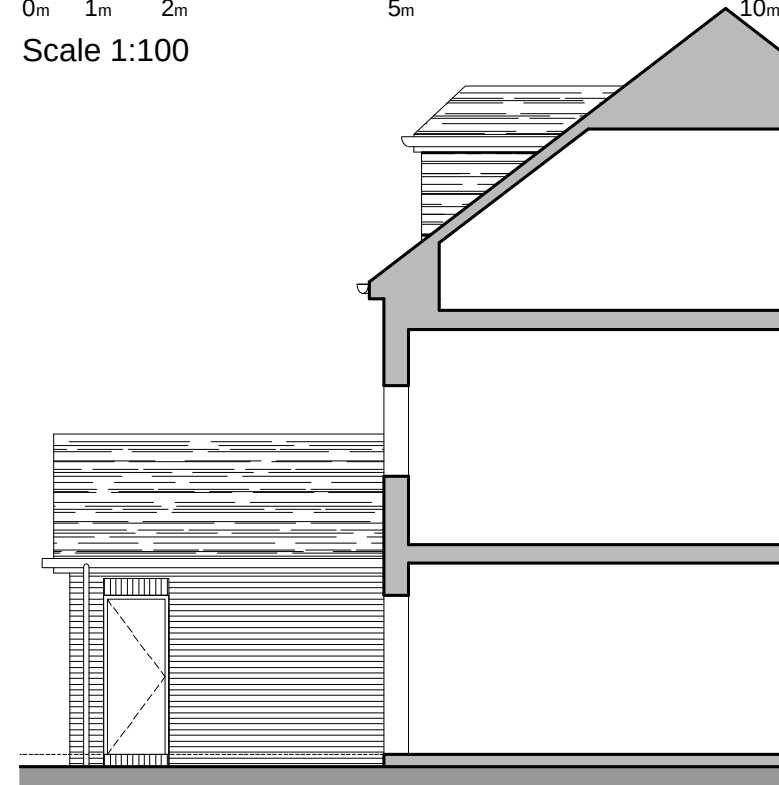

Existing Sectional Elevation

