


- GENERAL NOTE:
1. UNDER NO CIRCUMSTANCES SHOULD DIMENSIONS BE SCALED FROM THIS DRAWING 'IF IN DOUBT ASK'.
 2. THE DRAWINGS ARE TO BE READ IN CONJUNCTION WITH ALL OTHER RELEVANT DRAWINGS AND SPECIFICATION, ANY DISCREPANCIES, ERRORS OR OMISSIONS TO BE BROUGHT TO THE ATTENTION OF THE CLIENT.
 3. ALL DIMENSIONS ARE TO BE CHECKED PRIOR TO COMMENCEMENT.

Rev:	Description:	Date:
X	Planning Issue	03.12.25
A	Structural Update	23.02.26
B	Scale Bars Added	09.07.26

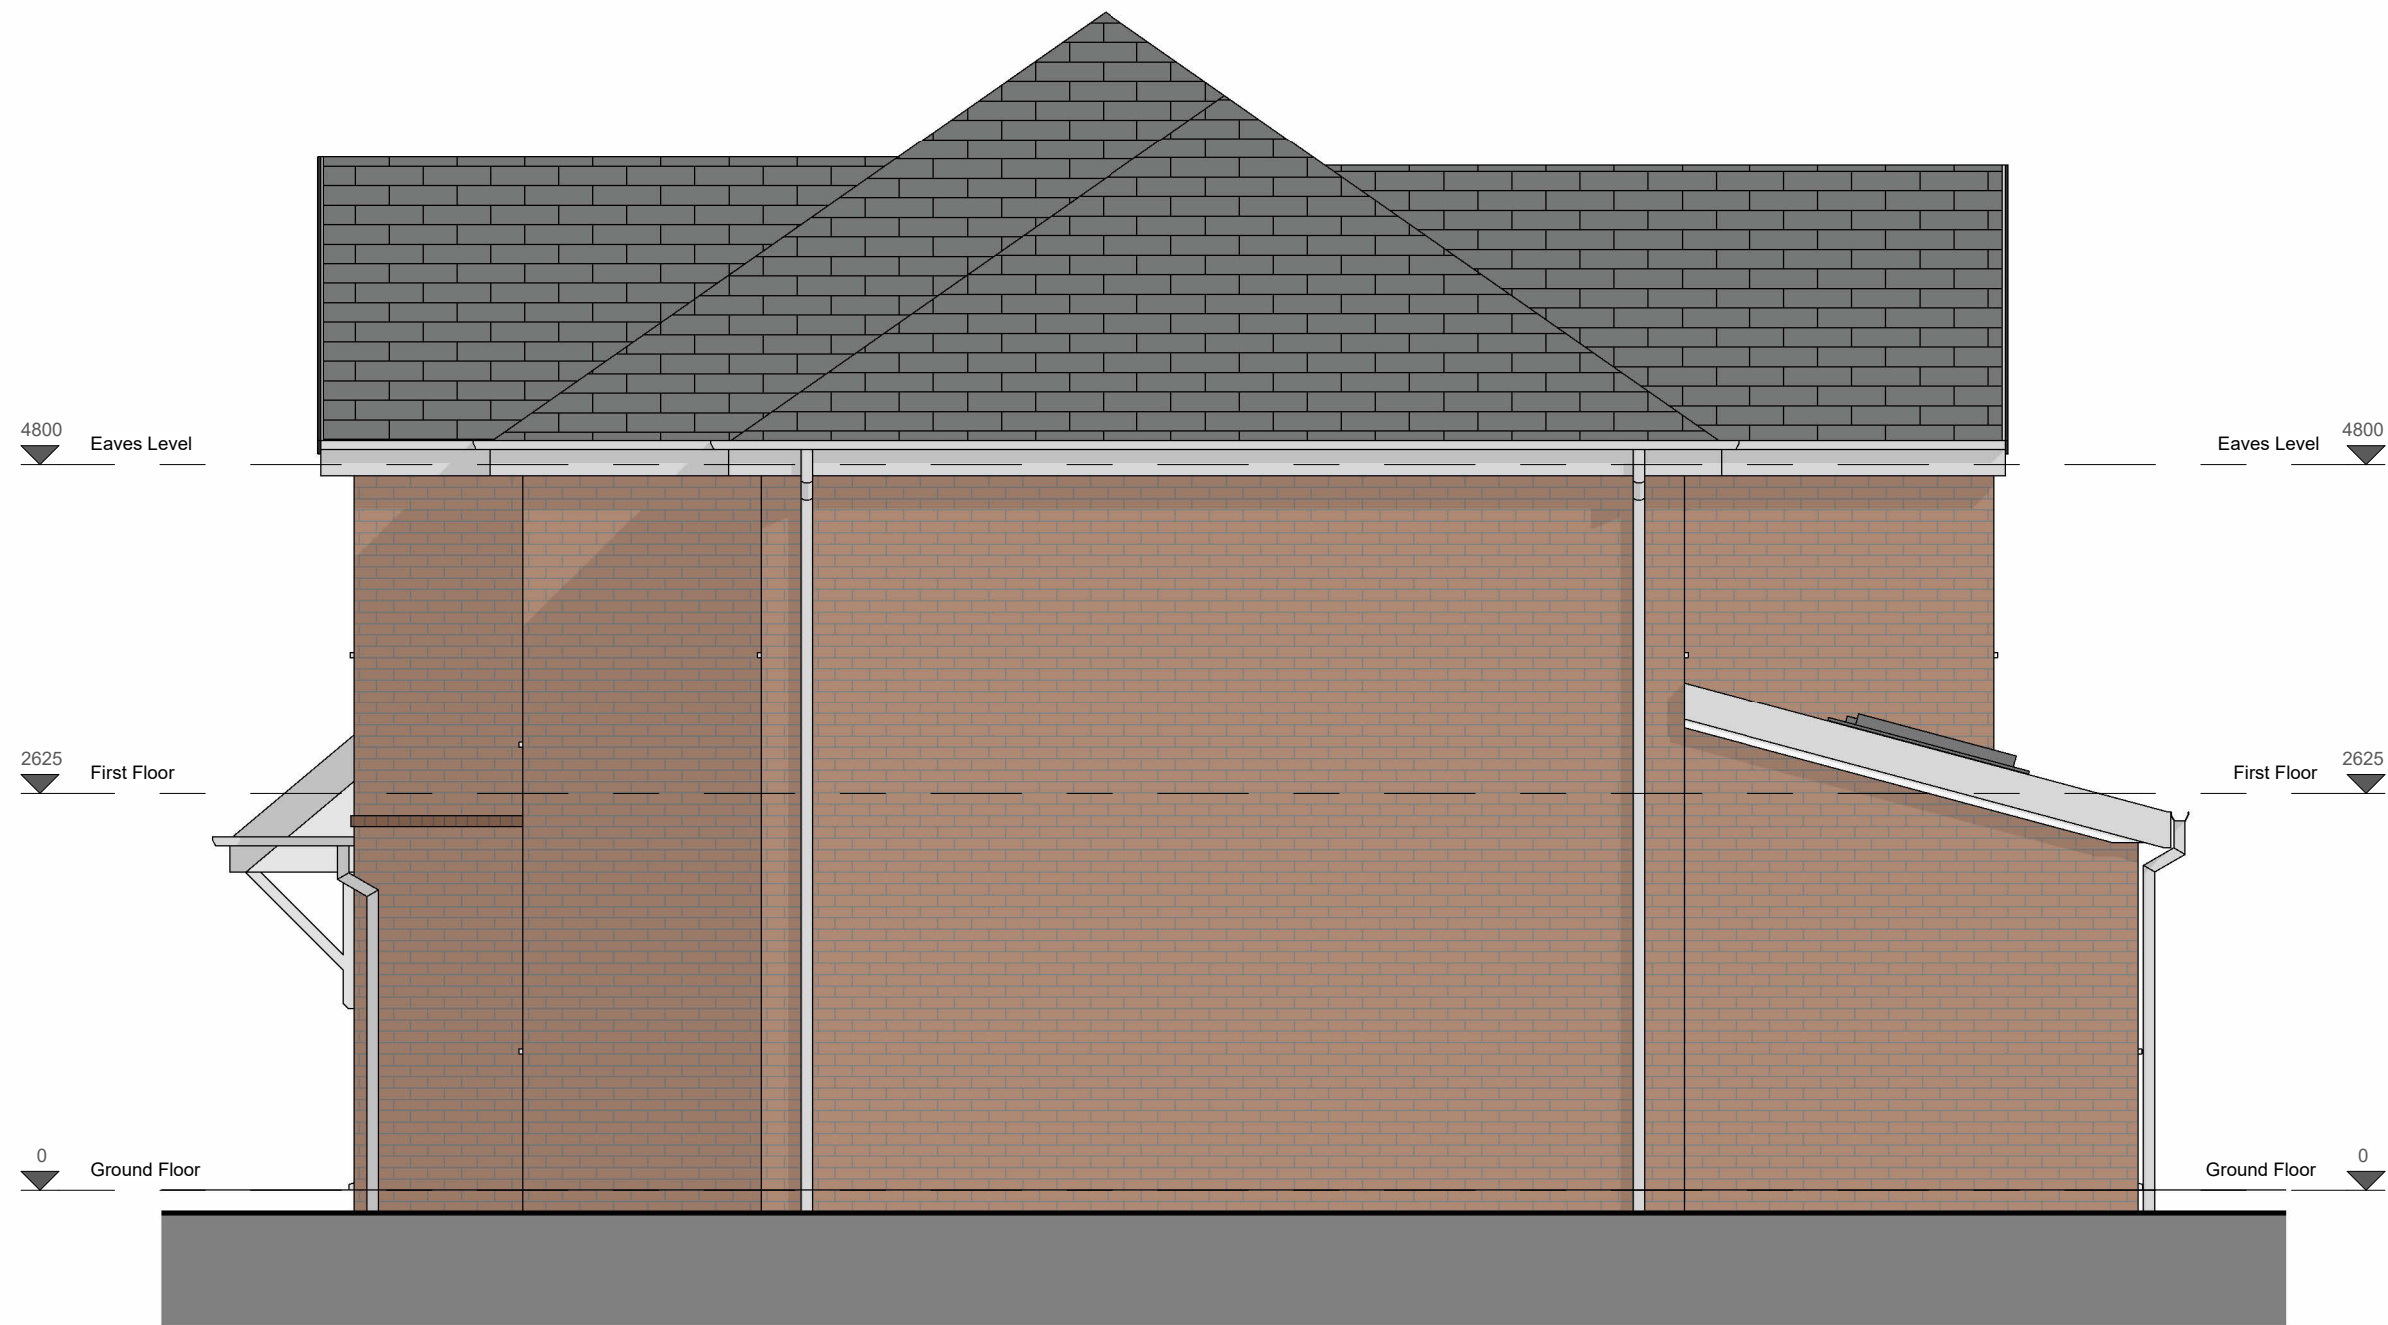

Proposed - Side Elevation

Scale: 1 : 50

Planning

Scheme Title:

3 Oaklands

Drawing Reference:

Proposed Side Elevation

Scale @ A3: 1 : 50

Drawn by: KSL

Checked by: AGD

Drawing Number: PR05

Revision: B