


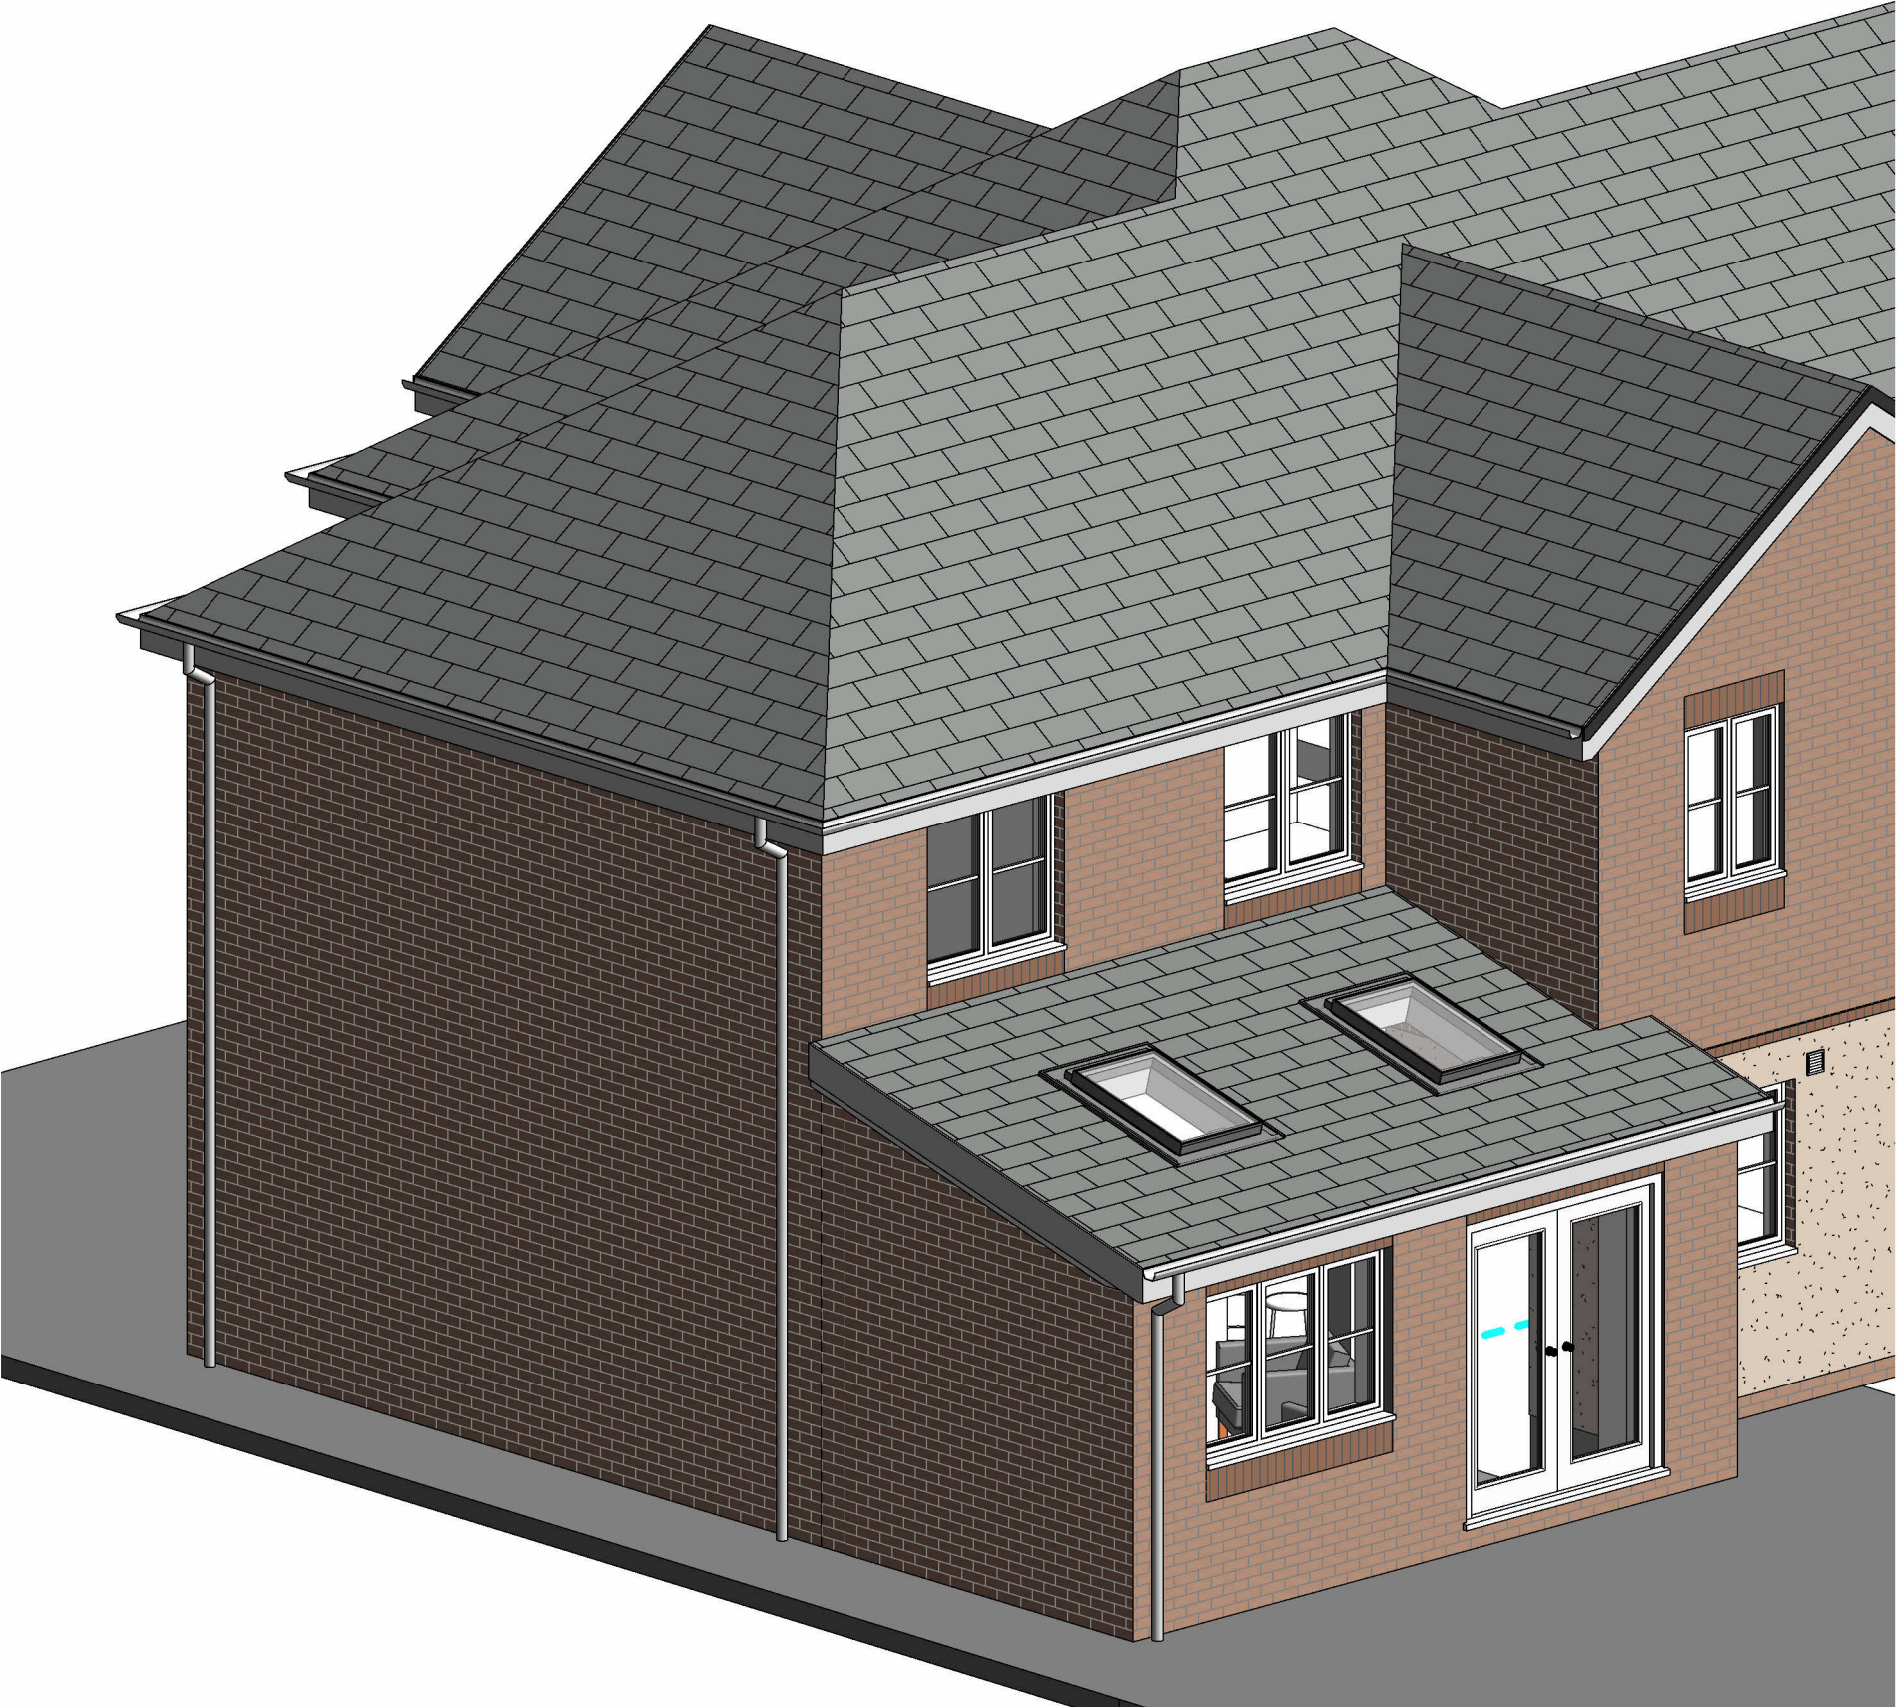

Proposed Rear Axo
Scale: NOT TO SCALE

GENERAL NOTE:		
1.	UNDER NO CIRCUMSTANCES SHOULD DIMENSIONS BE SCALED FROM THIS DRAWING 'IF IN DOUBT ASK'.	
2.	THE DRAWINGS ARE TO BE READ IN CONJUNCTION WITH ALL OTHER RELEVANT DRAWINGS AND SPECIFICATION, ANY DISCREPANCIES, ERRORS OR OMISSIONS TO BE BROUGHT TO THE ATTENTION OF THE CLIENT.	
3.	ALL DIMENSIONS ARE TO BE CHECKED PRIOR TO COMMENCEMENT.	
Rev:	Description:	Date:
X	Planning Issue	03.12.25
A	Pier Amended	05.03.26
B	Scale Bars Added	09.07.26

Planning

Scheme Title: 3 Oaklands	
Drawing Reference: Proposed Rear Axo	
Scale @ A3:	NOT TO SCALE
Drawn by:	KSL
Checked by:	AGD
Drawing Number:	Revision:
PR06	B