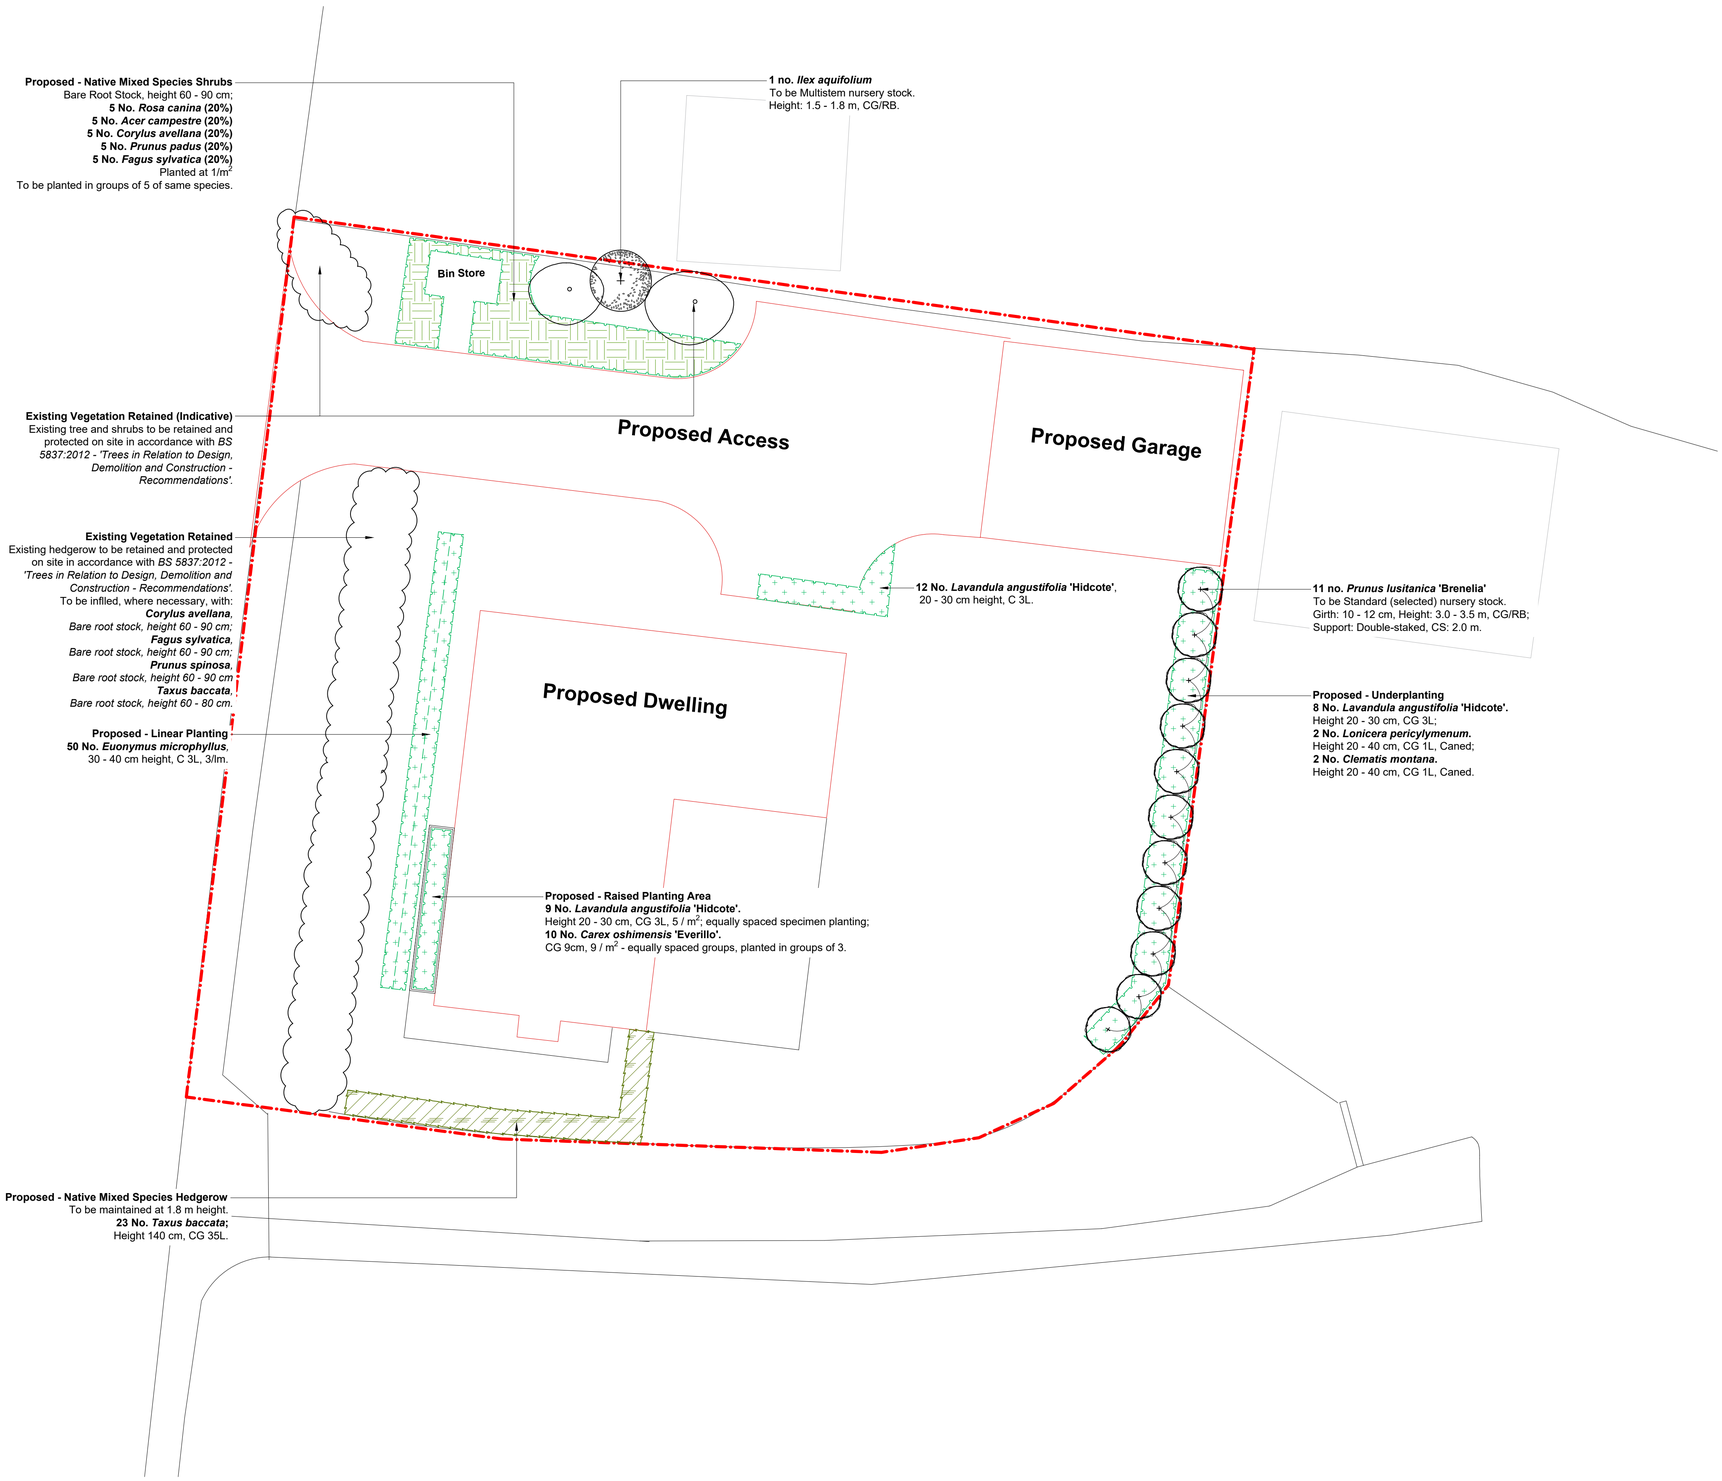


Detailed Planting Plan
Windways, Common Hill, West Chiltington

Legend

- **Site Boundary**
- **Existing Trees to be Retained and Protected**
  Existing mature trees to be retained and protected on site in accordance with *BS 5837:2012 - 'Trees in Relation to Design, Demolition and Construction - Recommendations'.*
- **Existing Vegetation to be Retained**
  Existing vegetation to be retained and protected on site in accordance with *BS 5837:2012 - 'Trees in Relation to Design, Demolition and Construction - Recommendations'.*
- **Proposed Native Trees**
- **Proposed Feature Trees**
- **Proposed Native Hedgerows**
- **Proposed Native Shrub Planting**
- **Proposed Ornamental Planting**

Notes:

1. To be read in conjunction with accompanying documents produced by the Landscape Architect.
2. Not to be used for Contract nor Construction purposes.

PLANNING ISSUE

Rev	Description	Date	Drawn	Appr
02	Planning Issue	11.06.24	GL	KM
01	Planning Issue	15.05.24	GL	KM
00	Draft Issue - for client comment	03.05.24	GL	KM

LIZARD
Landscape Design and Ecology
The Old Bank, 34 South Street, Tarring, Worthing, West Sussex, BN14 7LH
T. 01903 216033 E. office@lizardlandscape.co.uk W. lizardlandscapeecology.com

Client
PB Property
Project Title and Location
Windways
Common Hill, West Chiltington
Drawing Title
Detailed Planting Plan

Scale	*Drawn*	*Approved*	*Date*
1:100@A1	GL	KM	03.05.24

Drawing No **LLD2836-LAN-DWG-200** *Revision* 02