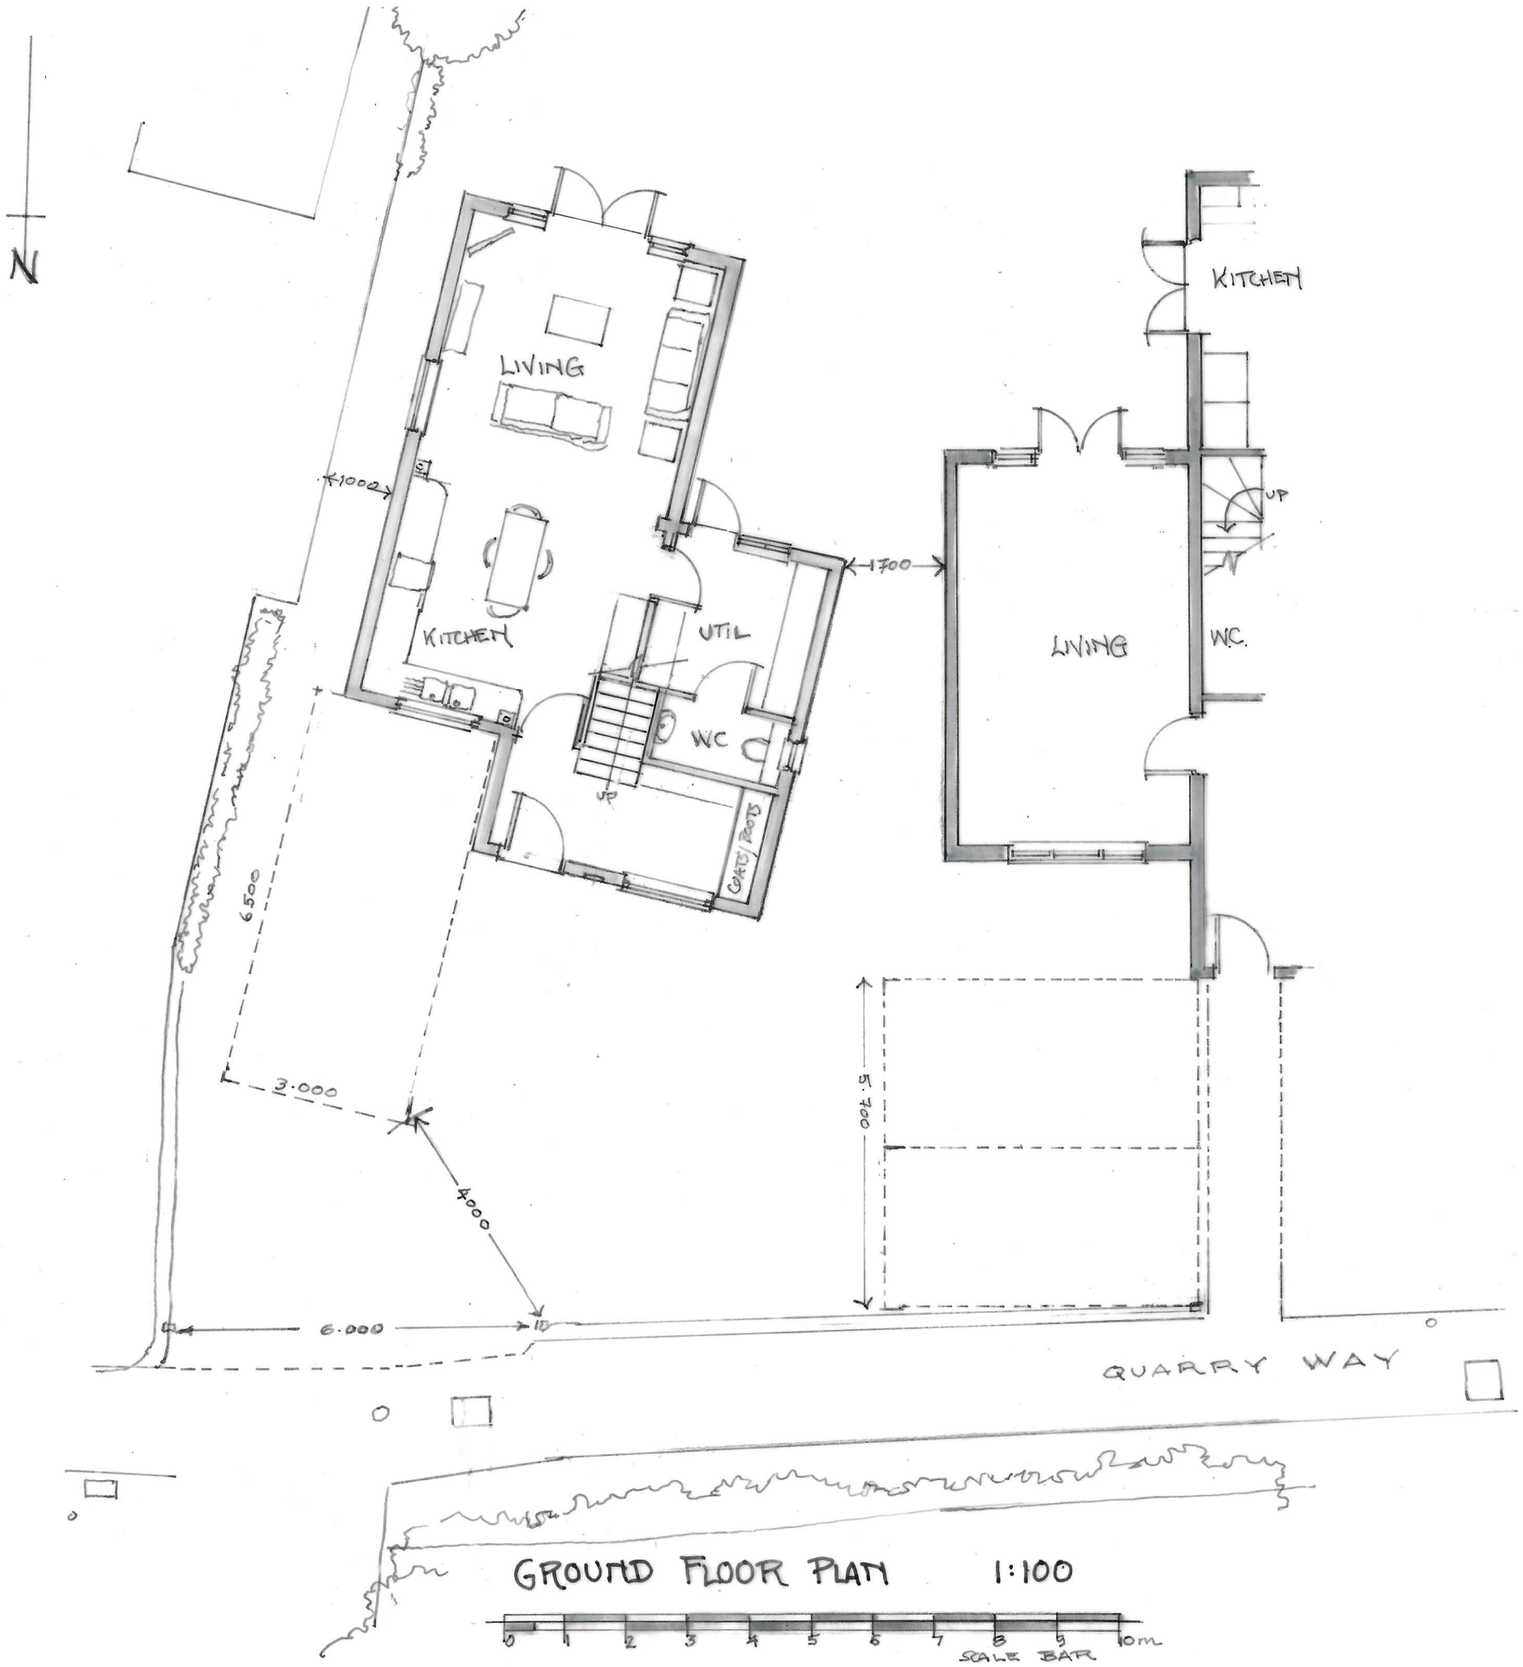

GROUND FLOOR PLAN 1:100

SCALE BAR 0 1 2 3 4 5 6 7 8 9 10m

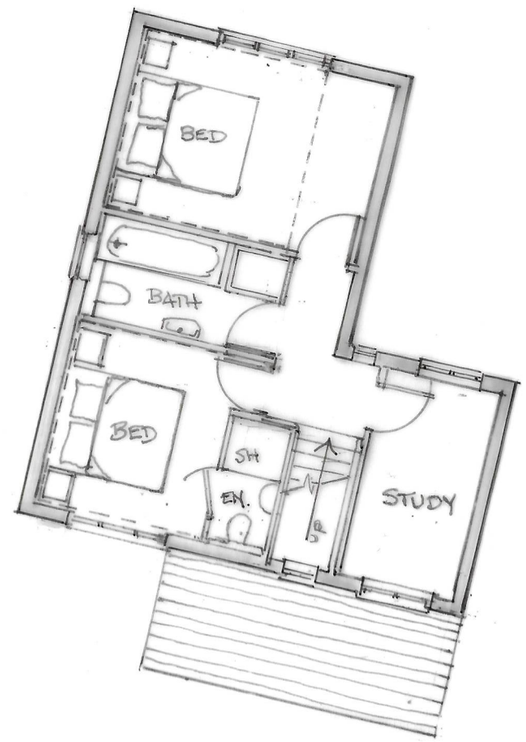

FIRST FLOOR PLAN

38A QUARRY WAY
SOUTHWATER
SUSSEX · RH13 9SU
for Mr & Mrs Stonestreet

PROPOSED NEW DWELLING

PLANS 1:100 @ A3

SARAH SULLIVAN
THE FORGE · HASCOMBE
SURREY · GU8 4JL
Tel: 01483 208041

DATE: MAR 2025 | DWG No. 2312 05