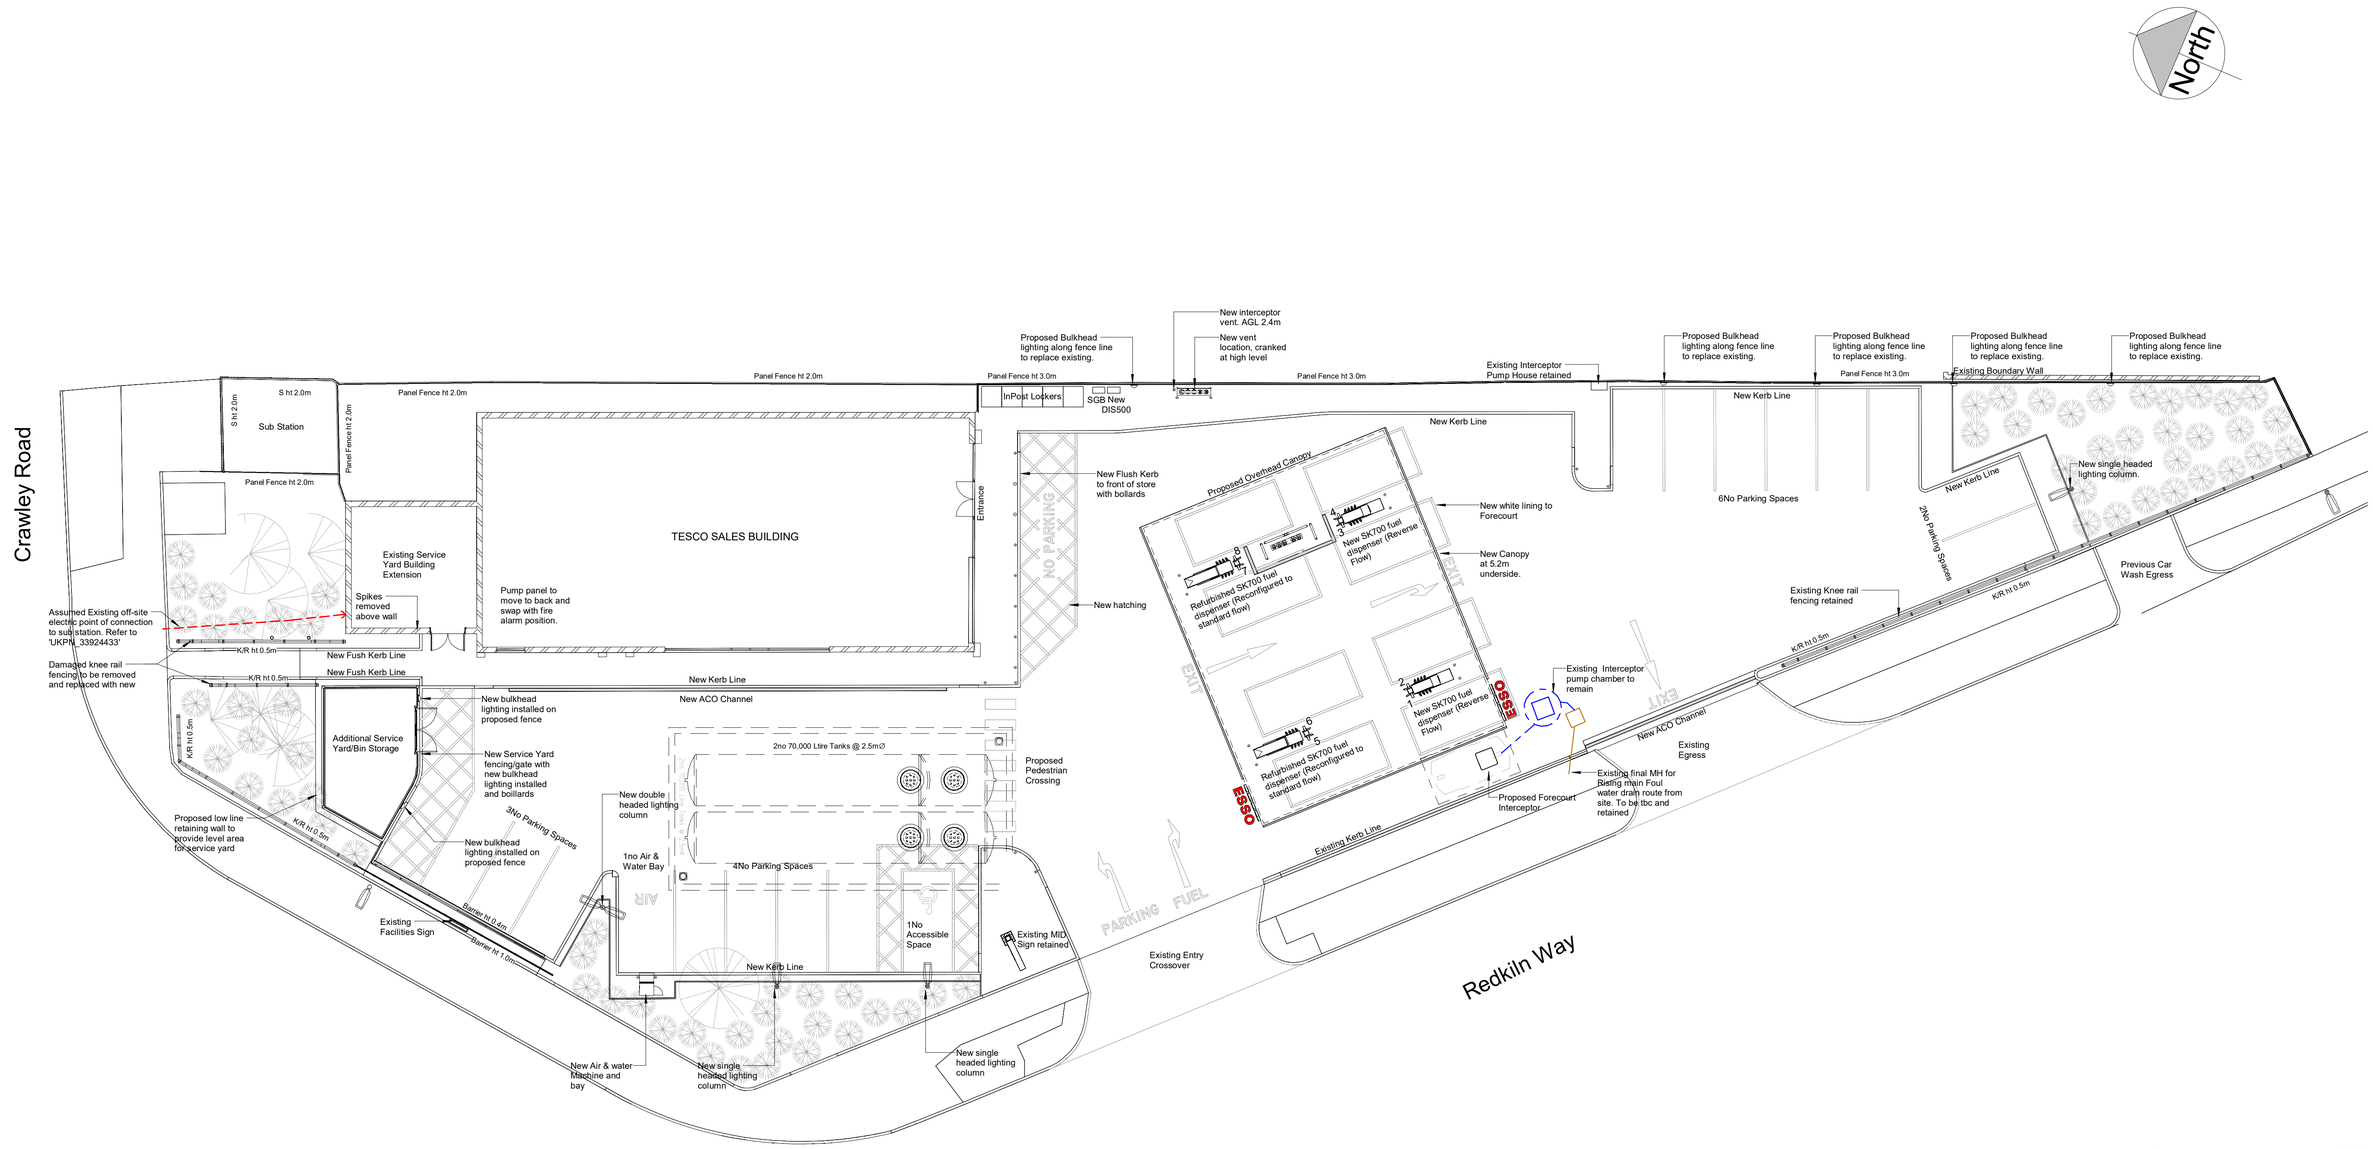

Proposed General Arrangement

1 : 150

SCALE 1: 150

0 1.5 3 4.5 6 7.5 m

A	Tank size increase	25/03/25	GL	DB
	Revision	Date	By	Chk

All dimensions to be verified on site, and the Architect informed of any discrepancy. All drawings and specifications should be read in conjunction with the Health and Safety Plan; all conflicts should be reported to the appointed Principal Designer.

Esso Petroleum Company Limited

Horsham Express

Redkiln Way, Horsham, West Sussex, RH13 5QN

Sheet Name: Proposed General Arrangement

Purpose of issue: Planning **Status:**

Date: 09/01/25 **Checked by:** DB

Drawn by: GL **Scale @ A1:** 1 : 150

Project No: A1026

ESSO pbl No: 201548 **Revision:** A

Drawing No : 020P

BOWMANRILEY ARCHITECTS • BUILDING CONSULTANTS • INTERIORS

Do not scale from this drawing. This drawing is the copyright of Bowman Riley Architects Limited. ©
P:\Architectural\Energy\A1026 - Esso - Horsham Express T&L\A1026 - 08 Revit\SI\Horsham Site Model Planning non material amendment.rvt