



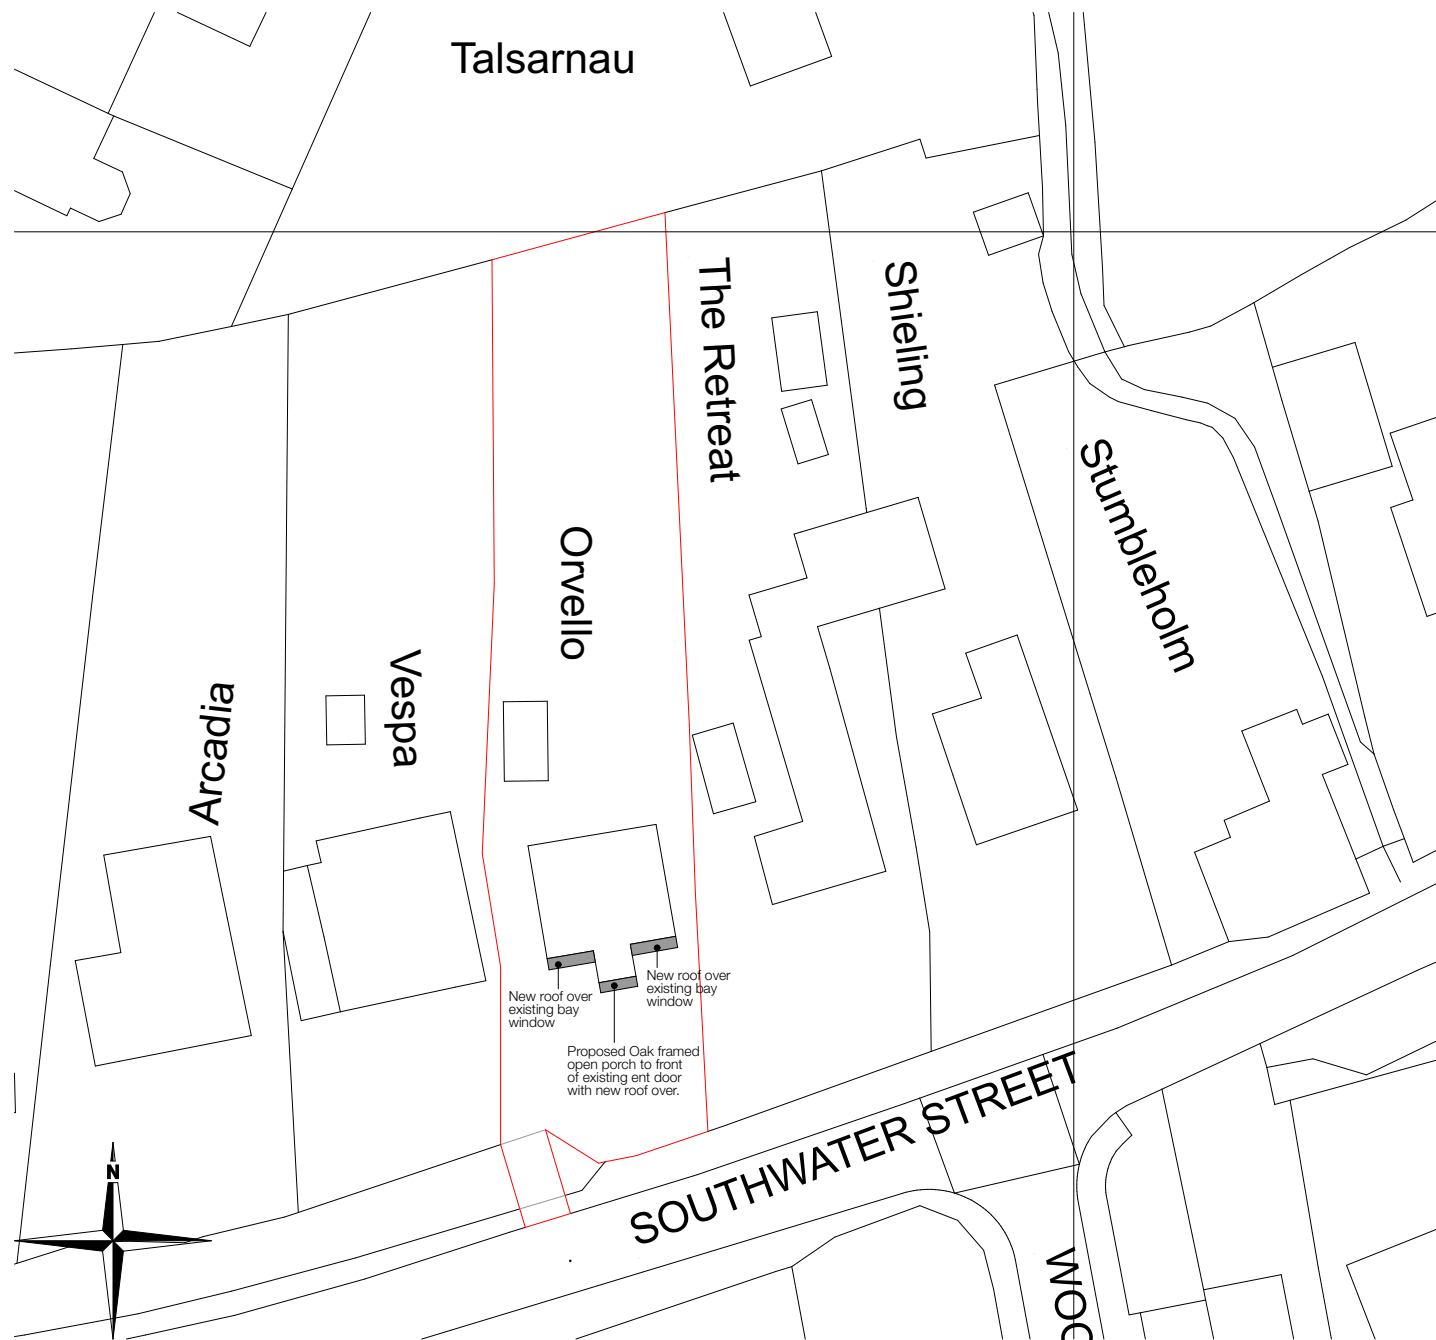

Block Plan scale 1:500



Site Location Plan scale 1:1250

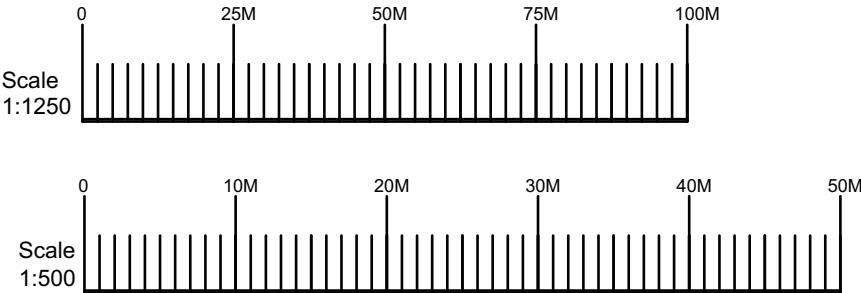

drawing status:
PLANNING SUBMISSION STAGE

title:
Block + Site Location Plan

date: Feb '26
scale: as shown @ A3
drawn: HG

project ref: 673/26
drawing no: 100P
revision:

project:
Orvello, Southwater Road, Horsham RH13 9BN

client:
Mr and Mrs Shears



Gaffney Architecture
Chartered Architects

Kinsale Blue, Compton's Brow Lane, Horsham, West Sussex RH13 6BX
T 01403 265003 M 07881 922145 E helen@gaffneyarchitecture.com