


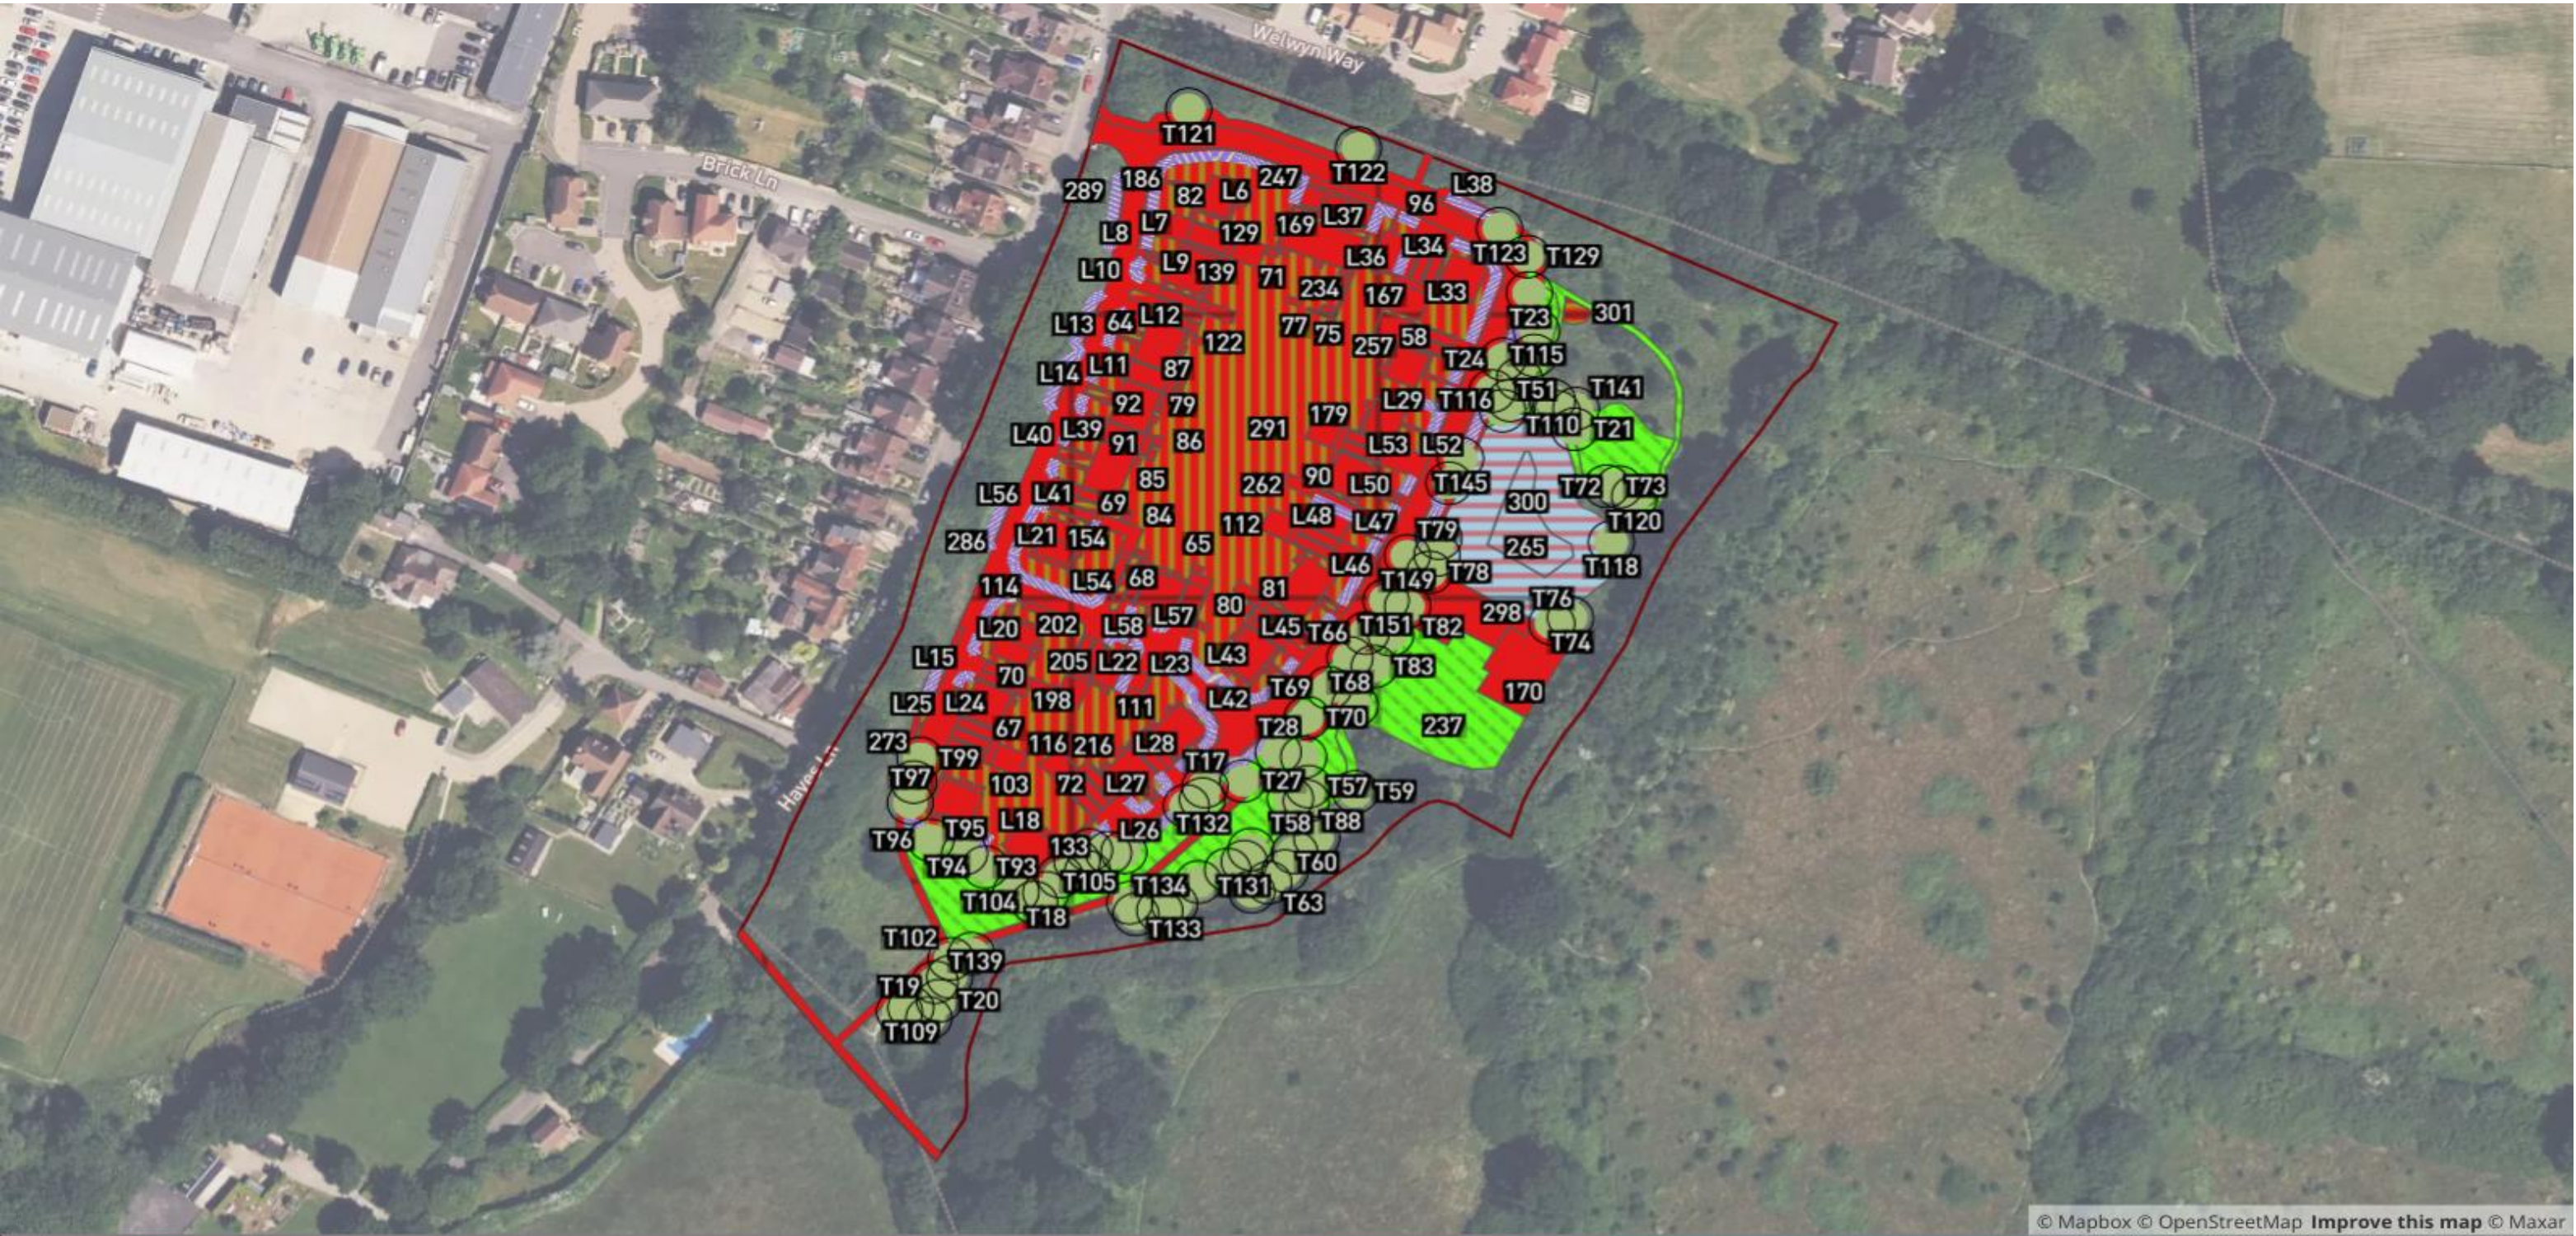

© Mapbox © OpenStreetMap Improve this map © Maxar

Post Development Created Habitats Plan

Author

BNGAI™

Project Name

Slinfold

Approved

HW

Organisation Name

TILCo Limited

Date

20/07/2026

Data Sources

Mapbox 2024

Size

A3

CRS

EPSG: 4326 - WGS 84

Orientation

Landscape

1 : 1500

Site Boundary

Developed Land; Sealed Surface [174]

Introduced Shrub [25]

Vegetated Garden [36]

Modified Grassland [11]

Sustainable Drainage System [2]

Non-native And Ornamental Hedgerow [43]

Native Hedgerow [12]

Urban Tree [83]

0

15

30

45

60

75 m

↑

N

Legend

BNGAI

by AiDASH



Post Development Enhanced Habitats Plan

Legend

Author	BNGAI™	Project Name	Slinfold
Approved	HW	Organisation Name	TILCo Limited
Date	20/07/2026	Data Sources	Mapbox 2024
Size	A3	CRS	EPSG: 4326 - WGS 84
Orientation	Landscape	1 : 1500	

01530456075 m

No habitats enhanced post intervention on this site



Post Development Retained Habitats Plan

Author

BNGAI™

Project Name

Slinfold

Approved

HW

Organisation Name

TILCo Limited

Date

20/07/2026

Data Sources

Mapbox 2024

Size

A3

CRS

EPSG: 4326 - WGS 84

Orientation

Landscape

1 : 1500

Site Boundary

Other Woodland; Broadleaved [5]

Bramble Scrub [1]

Mixed Scrub [5]

Modified Grassland [2]

Blackthorn Scrub [2]

Ditches [1]

Native Hedgerow With Trees [2]

Line Of Trees [2]

Urban Tree [4]

N

0 15 30 45 60 75 m



© Mapbox © OpenStreetMap Improve this map © Maxar

Post Development Habitats Plan

Legend



Author	BNGAI™	Project Name	Slinfold
Approved	HW	Organisation Name	TILCo Limited
Date	20/07/2026	Data Sources	Mapbox 2024
Size	A3	CRS	EPSG: 4326 - WGS 84
Orientation	Landscape	1 : 1500	



0

15

30

45

60

75 m

See Legend on the next page

Post Development Habitats Plan

Legends

-  Site Boundary
-  Other Woodland, Broadleaved [5]
-  Bramble Scrub [3]
-  Mixed Scrub [5]
-  Bracken [1]
-  Blackthorn Scrub [4]
-  Modified Grassland [13]
-  Developed Land, Sealed Surface [174]
-  Introduced Shrub [25]
-  Vegetated Garden [36]
-  Sustainable Drainage System [2]
-  Ditches [1]
-  Native Hedgerow With Trees [2]
-  Line Of Trees [2]
-  Non-native And Ornamental Hedgerow [43]
-  Native Hedgerow [12]
-  Urban Tree [87]

Post Development Habitats with IDs Plan

Legends

-  Site Boundary
-  Other Woodland, Broadleaved [5]
-  Bramble Scrub [3]
-  Mixed Scrub [5]
-  Bracken [1]
-  Blackthorn Scrub [4]
-  Modified Grassland [13]
-  Developed Land, Sealed Surface [174]
-  Introduced Shrub [25]
-  Vegetated Garden [36]
-  Sustainable Drainage System [2]
-  Ditches [1]
-  Native Hedgerow With Trees [2]
-  Line Of Trees [2]
-  Non-native And Ornamental Hedgerow [43]
-  Native Hedgerow [12]
-  Urban Tree [87]