



LEGEND


-  Site Boundary
- LP2575 SI Locations**
-  Trial Pit Location (TP)
-  Trial Pit Trench Location (TT)

Notes:
Base plan provided by the Client
Drawing Ref.: 17100-HGP-XX-XX-D-A-0102 'Proposed Site Layout'

C01	30.01.25	First Issue	MW	SH	SH
Rev	Date	Amendment	Drawn	Chkd	Appd



1 Forest Park Way, Pease Pottage,
West Sussex, RH11 9ZG

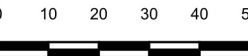
Client Muse Places Ltd		
Project Name Horsham Enterprise Park (previously Novartis)		
Description Site Investigation Locations Trial Pits and Trenches LP2575		
Project ID 3750851	Drawing no. 22205	Revision C01
File name 3750851-LW-222-XX-D-G-22205-C01		
Dimensions m	Scale 1:1,500	Size A3
		

MUSE

Former Novartis Site, Horsham
Block Plan

PROJECT JOB NO

hgp

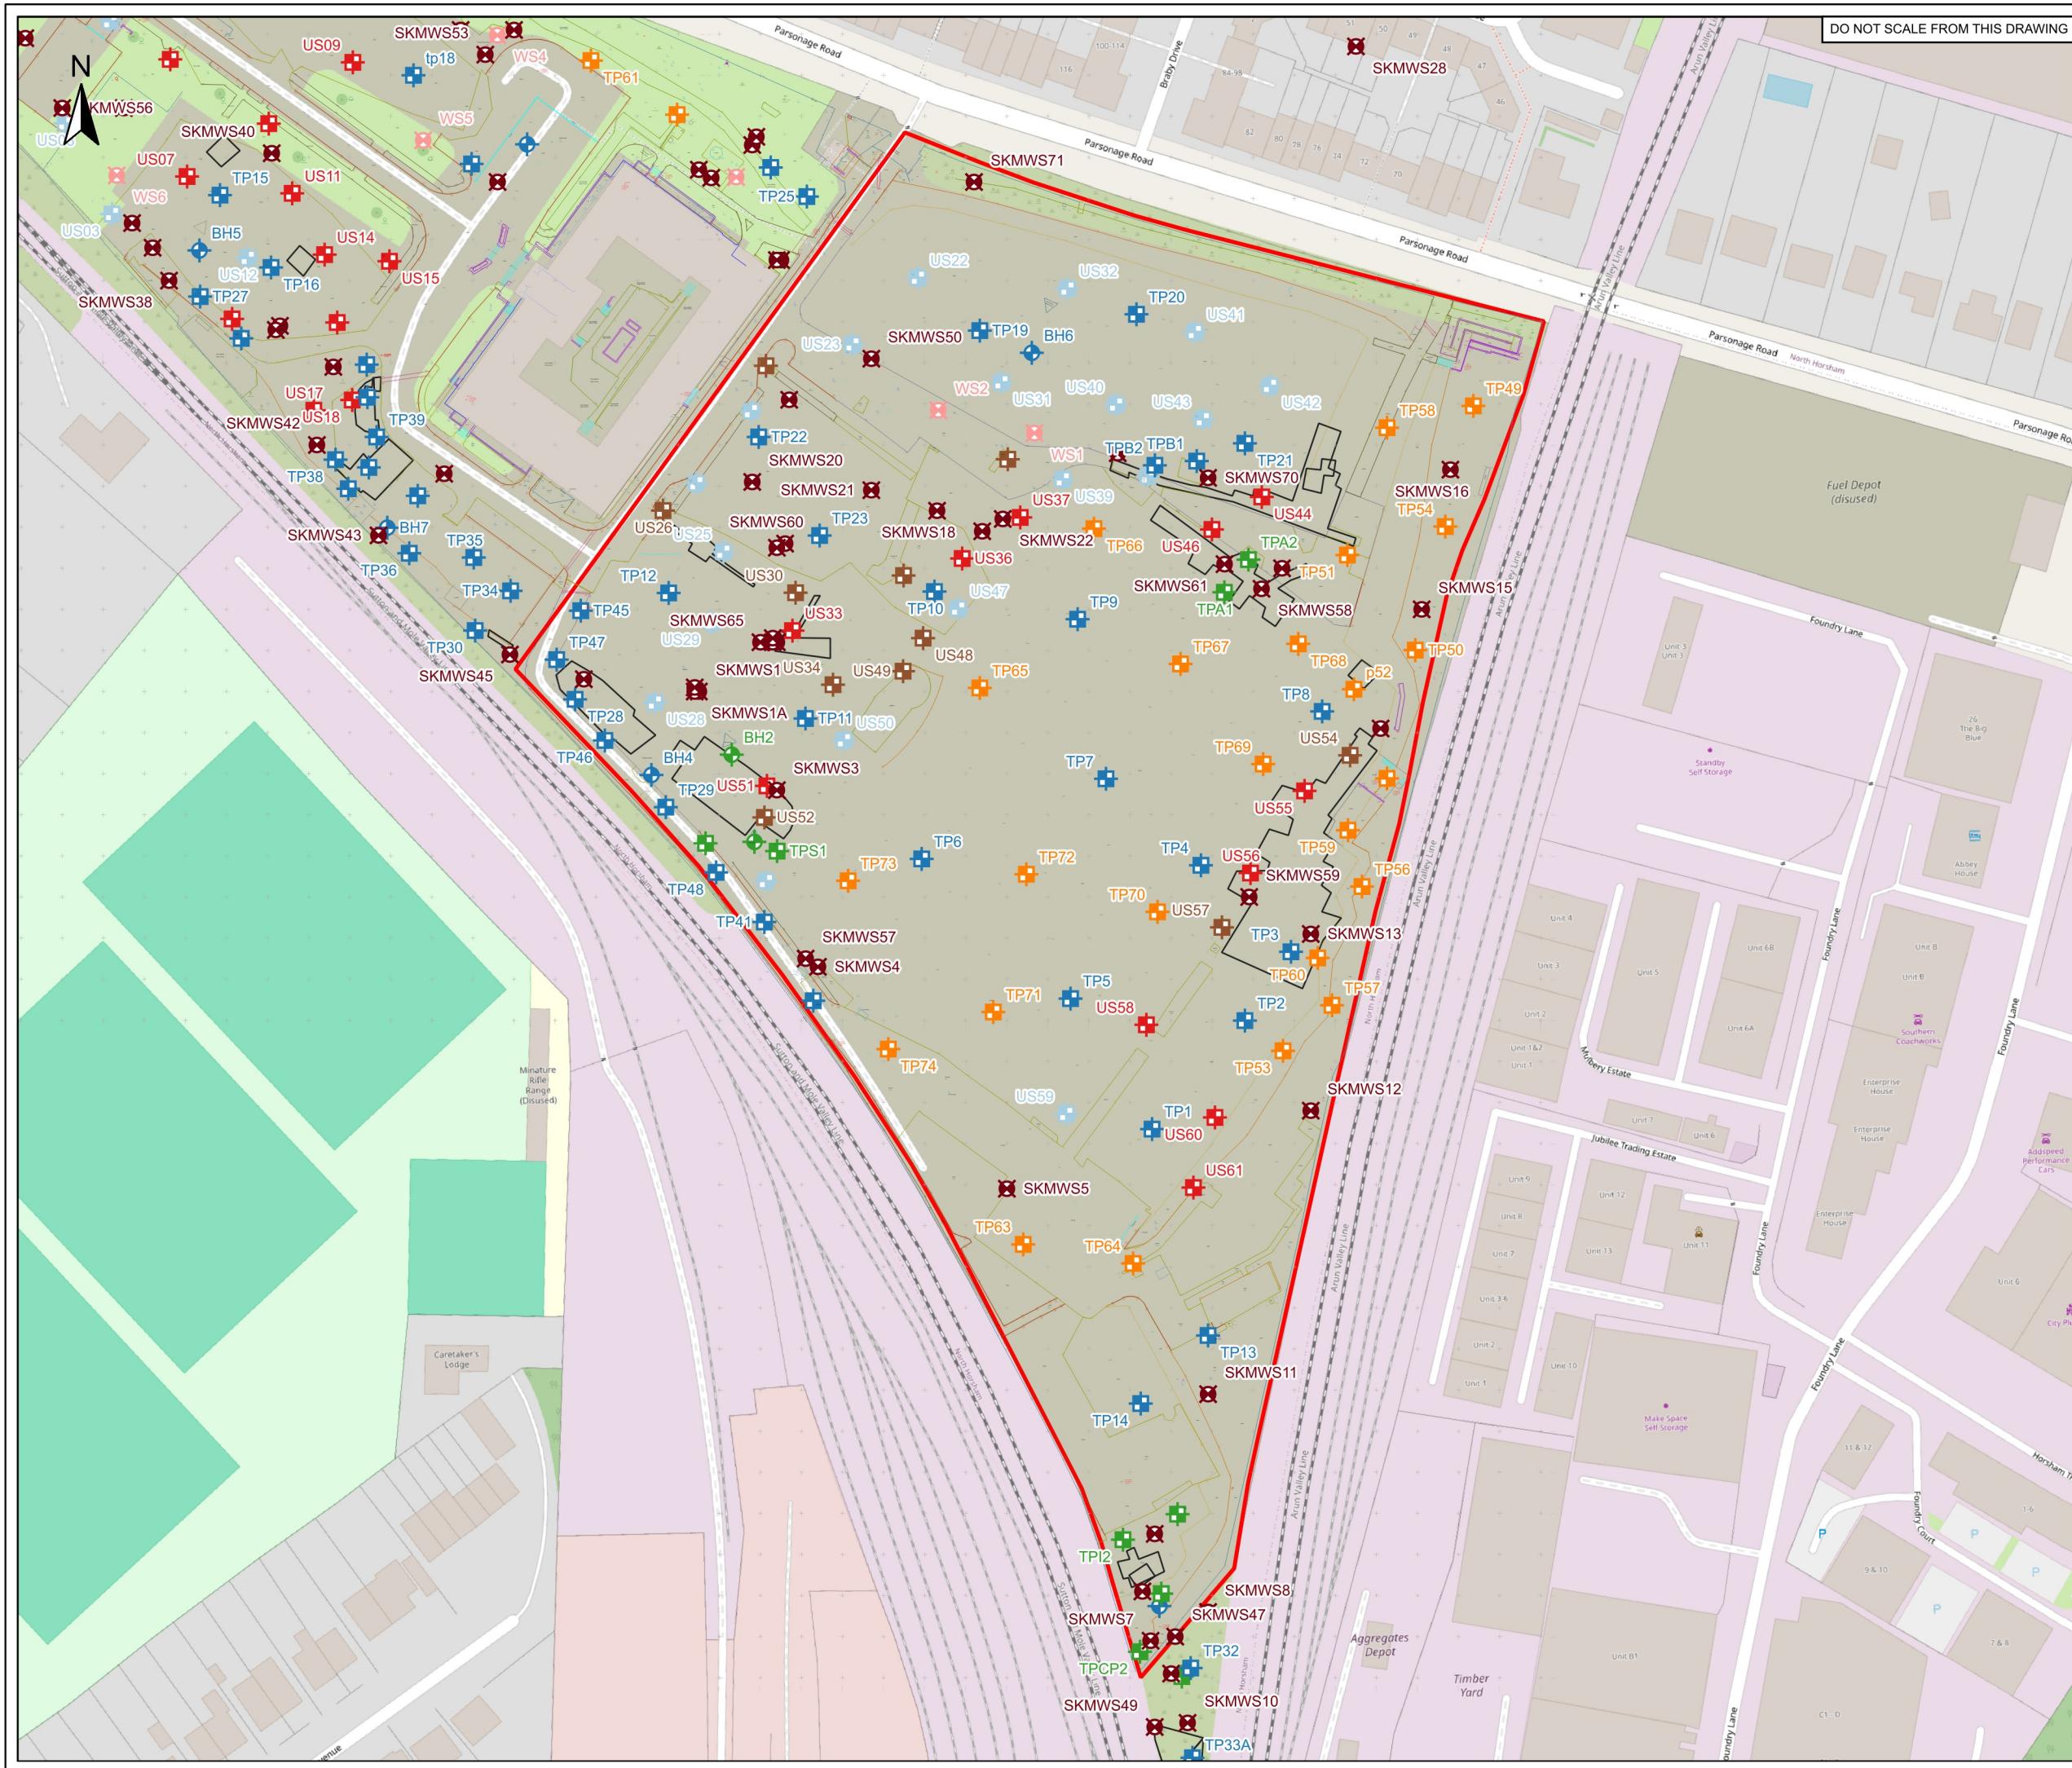

DO NOT SCALE FROM THIS DRAWING

LEGEND

- Site Boundary
- KDC Remediation Areas
- KDC Culvert TPs
- kDC Foul Drainage TPs
- KDC Surface Water Drainage TPs
- KDC TPs Jul-Oct 2016
- kDC TPs June 2016
- KDC BHs June 2016
- kDC BHs Jan 2016
- kDC TPs Jan 2016
- SKM Enviros WS 2013 & 2014
- Enviros 2008

Notes:
© OpenStreetMap contributors

C01	30.01.25	First Issue	MW	SH	SH
Rev	Date	Amendment	Drawn	Chkd	Appd


leap
environmental
part of RSK Geosciences
1 Forest Park Way, Pease Pottage,
West Sussex, RH11 9ZG

Client Muse Places Ltd		
Project Name Horsham Enterprise Park (previously Novartis)		
Description Historical Exploratory Hole Plan		
Project ID 3750851	Drawing no. 22206	Revision C01
File name 3750851-LW-222-XX-D-G-22206-C01		
Dimensions m	Scale 1:1,500	Size A3
