


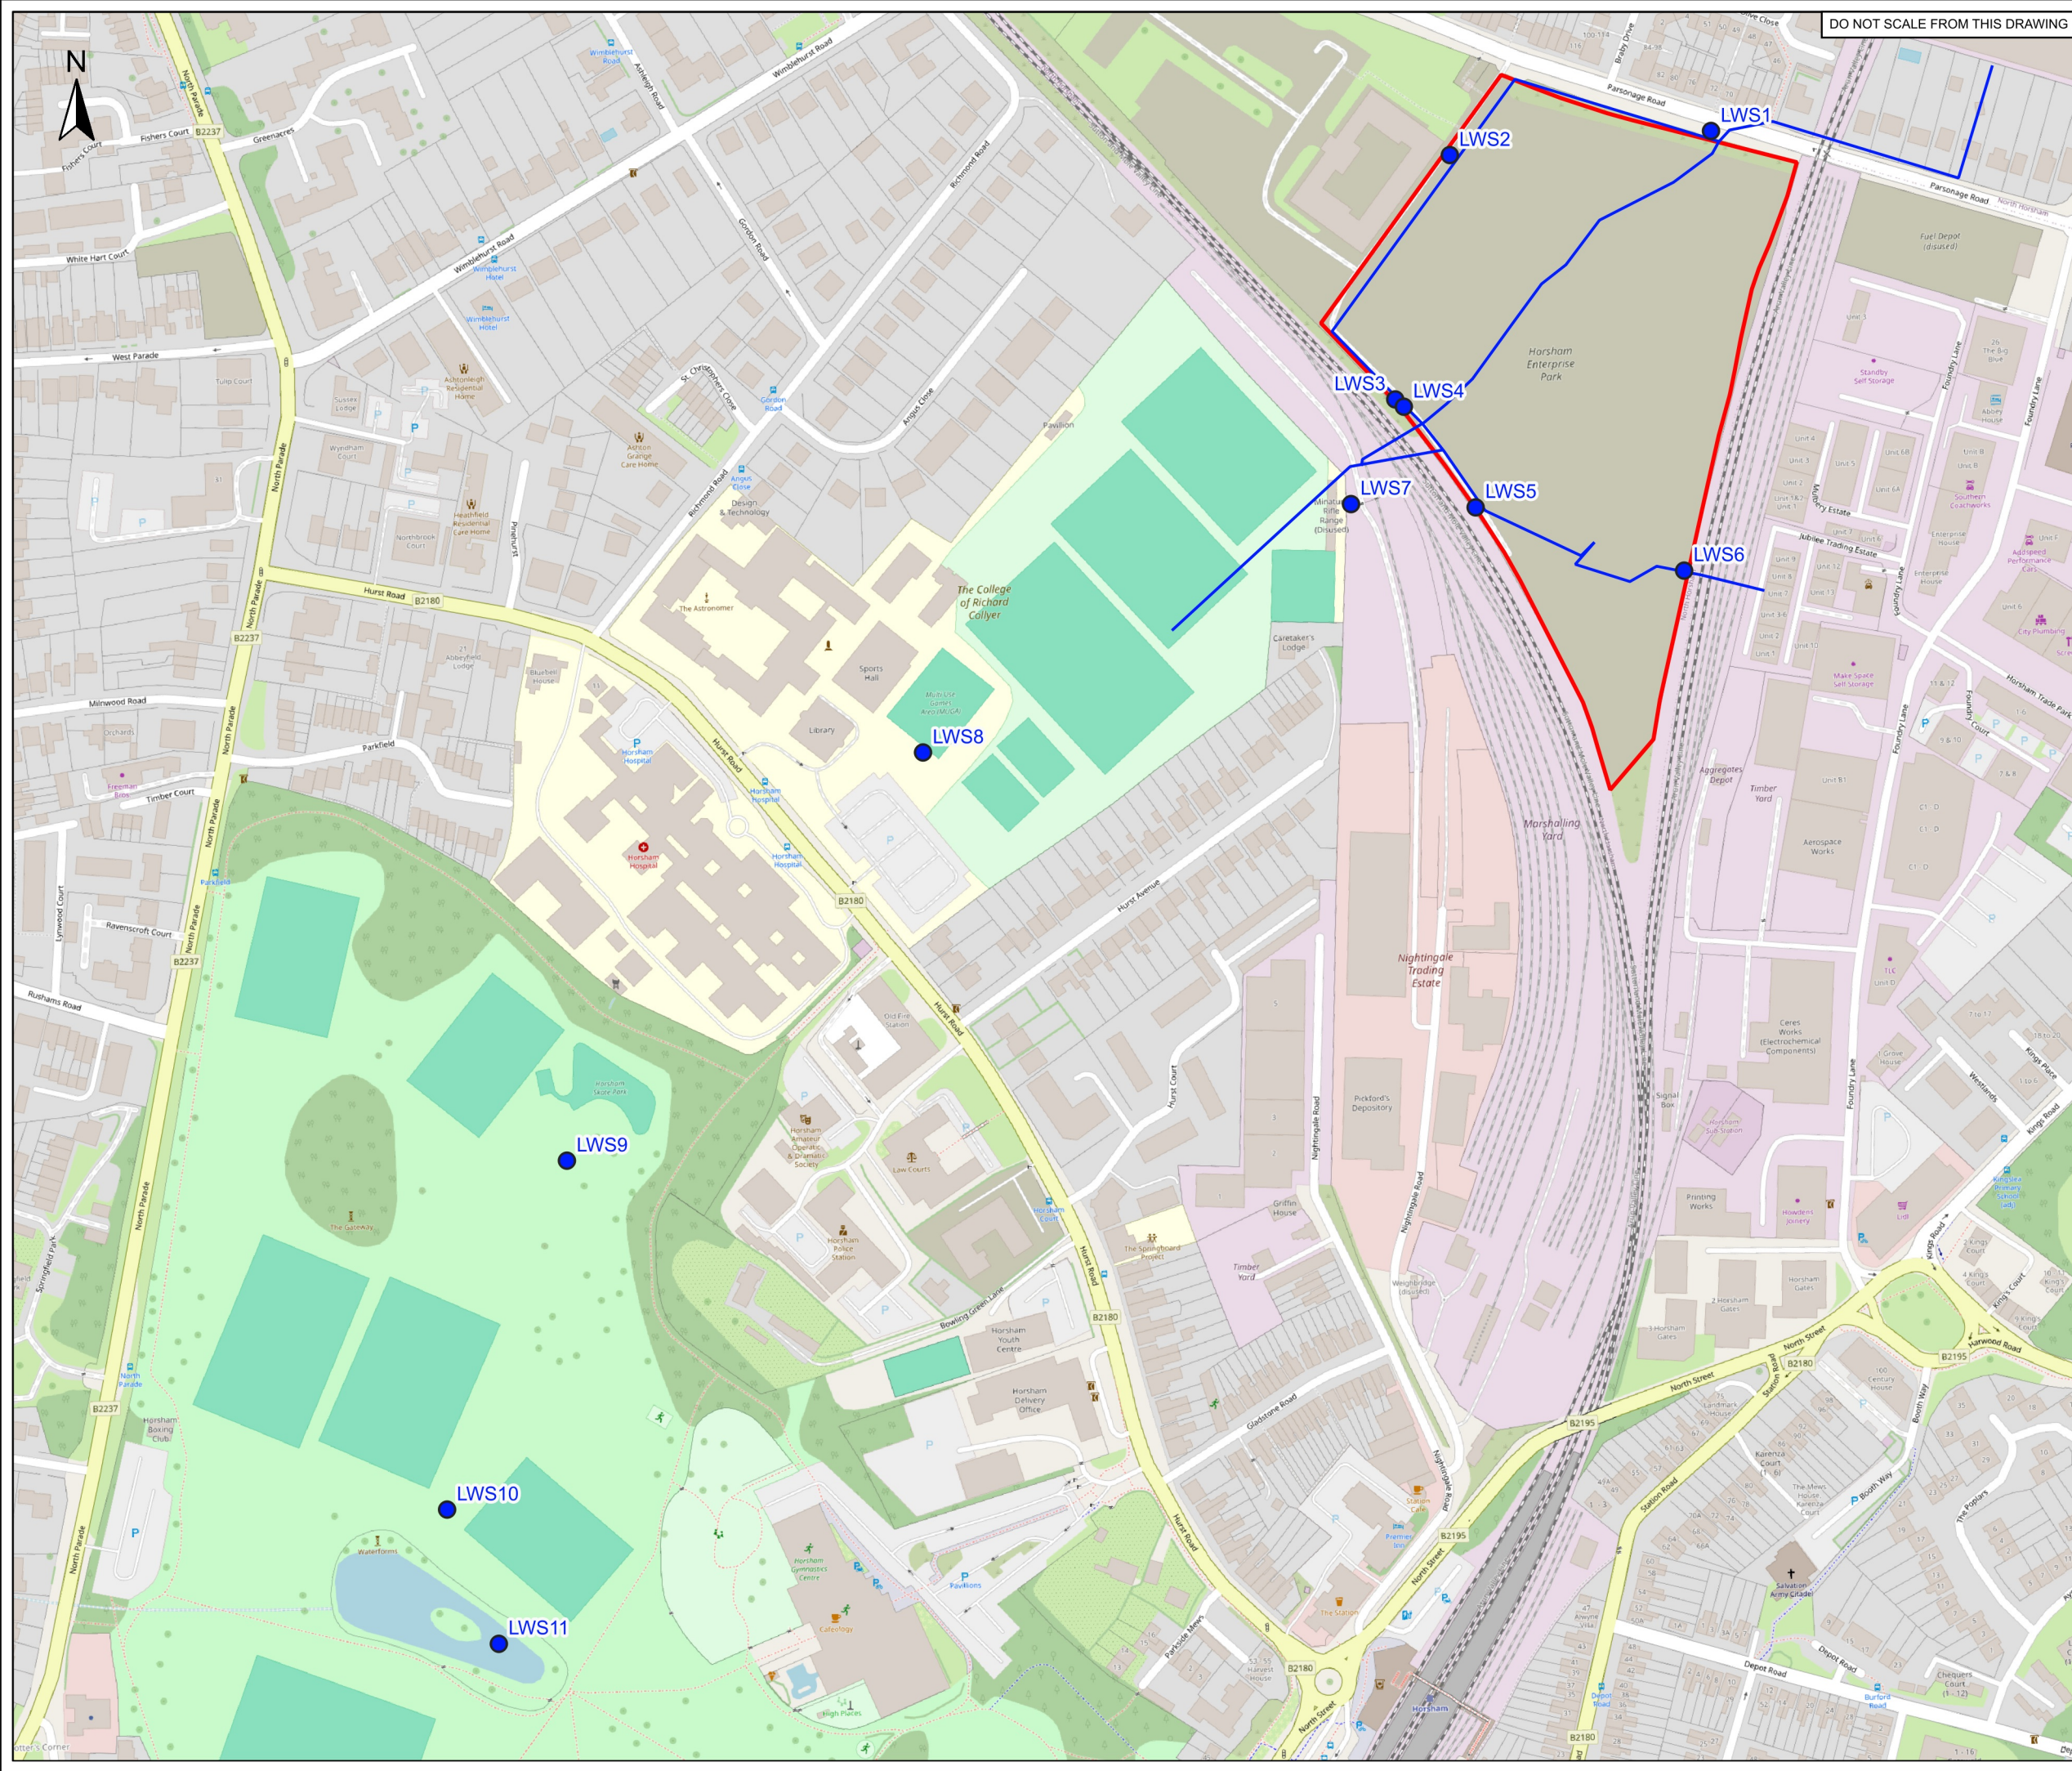

DO NOT SCALE FROM THIS DRAWING

LEGEND

- Site Boundary
- Surface Water Drains
- Water Sampling Location

Notes:
© OpenStreetMap contributors

C01	30.01.25	First Issue	MW	SH	SH
Rev	Date	Amendment	Drawn	Chkd	Appd



1 Forest Park Way, Pease Pottage,
West Sussex, RH11 9ZG

Client

Muse Places Ltd

Project Name

Horsham Enterprise Park (previously Novartis)

Description

Surface Water Sampling Plan

Project ID

3750851

Drawing no.

22208

Revision

C01

File name

3750851-LW-222-XX-D-G-22208-C01

Dimensions

m

Scale

1:3,250

Size

A3

0 30 60 90 120 150 m



LEGEND

- Site Boundary
- BaP
- Arsenic
- Lead

Notes:
Base plan provided by the Client
Drawing Ref.: 17100-HGP-XX-XX-D-A-0102 'Proposed Site Layout'

C01	30.01.25	First Issue	MW	SH	SH
Rev	Date	Amendment	Drawn	Chkd	Appd



1 Forest Park Way, Pease Pottage,
West Sussex, RH11 9ZG

Client
Muse Places Ltd


Project Name
Horsham Enterprise Park (previously Novartis)

Description
Exceedances of resi HGP GACs LP2441

Project ID	Drawing no.	Revision
3750851	24101	C01

File name
3750851-LW-241-XX-D-G-24101-C01

Dimensions	Scale	Size
m	1:1,500	A3

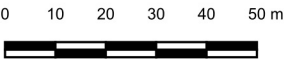

MUSE

Former Novartis Site, Horsham
Block Plan

PROJECT JOB NO

hgp

APPENDIX C – PHOTOGRAPHIC RECORD



Plate 1: TP147



Plate 2: TP110



Plate 3: TP106



Plate 4: TP104