


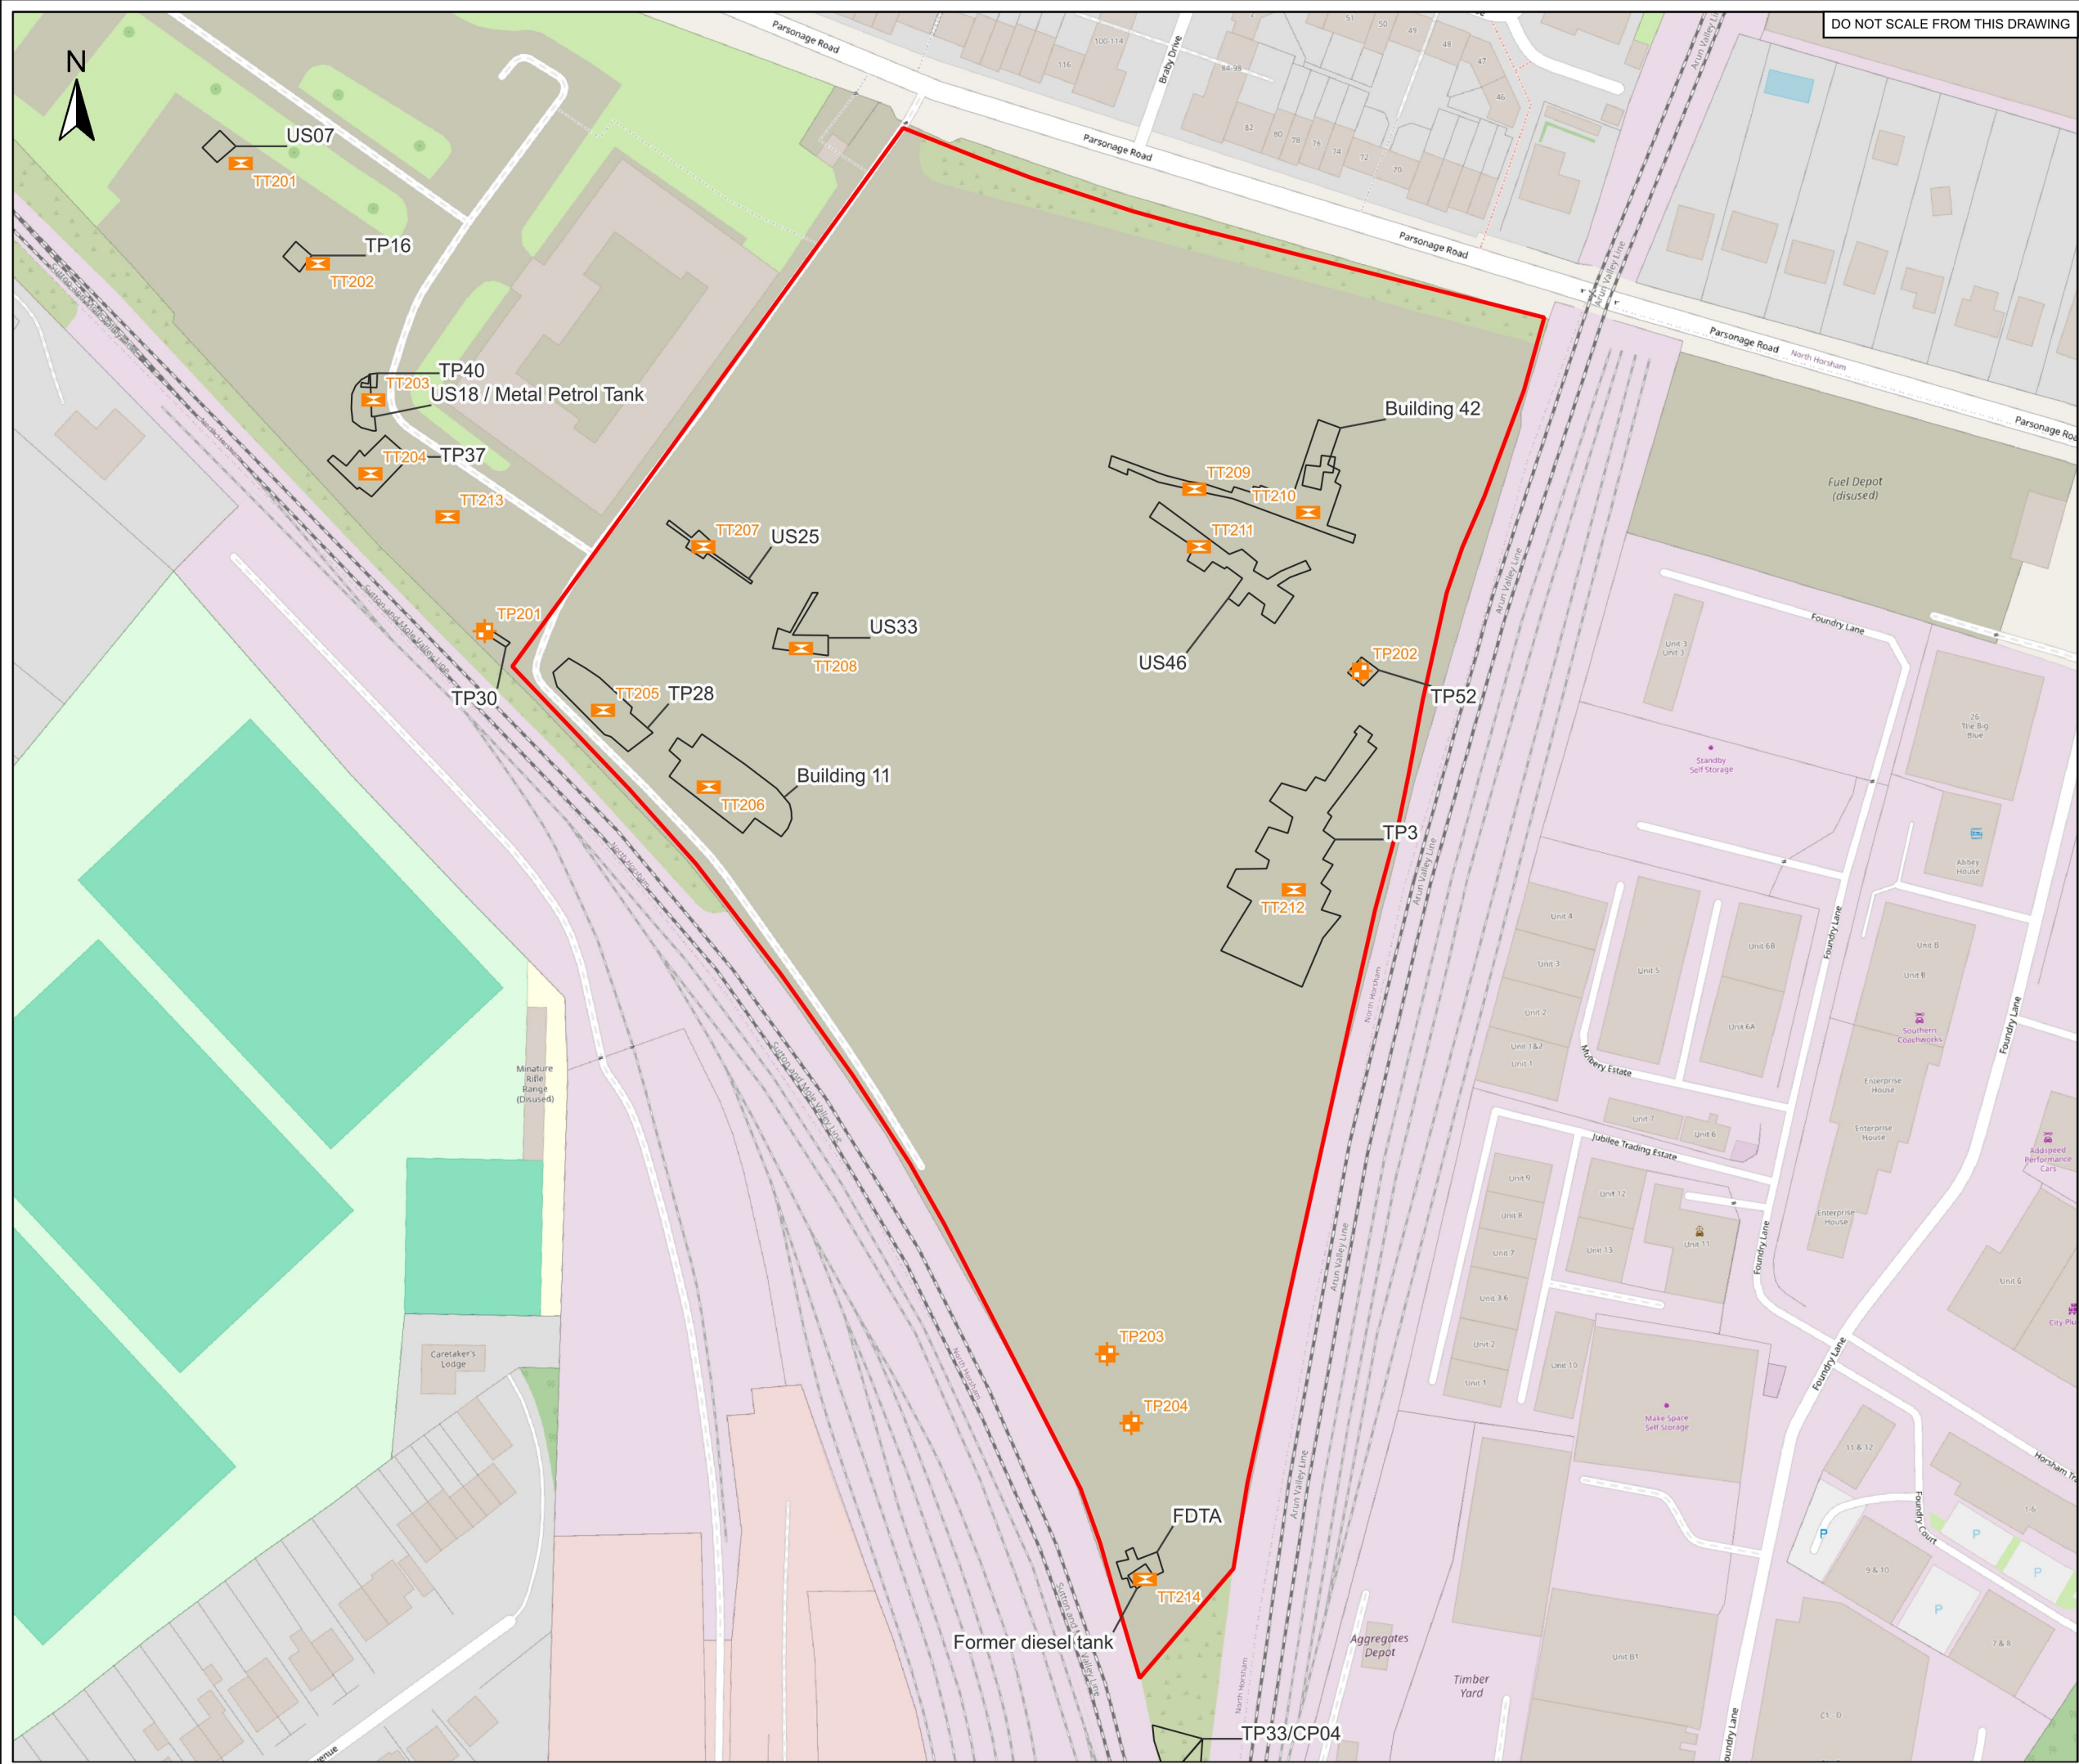

DO NOT SCALE FROM THIS DRAWING

LEGEND

- Site Boundary
- KDC Remediation Areas
- LP2575 Trial Pits
- LP2575 Trial Trench


Notes:
© OpenStreetMap contributors

C01	22.05.25	First Issue	MW	SH	SH
Rev	Date	Amendment	Drawn	Chkd	Appd



1 Forest Park Way, Pease Pottage,
West Sussex, RH11 9ZG

Client Muse Places Ltd		
Project Name Horsham Enterprise Park (previously Novartis)		
Description Additional SI Locations		
Project ID 3750963	Drawing no. 22207	Revision C01
File name 3750963-LW-222-XX-D-G-22207-C01		
Dimensions m	Scale 1:1,500	Size A3
0 10 20 30 40 50 m		

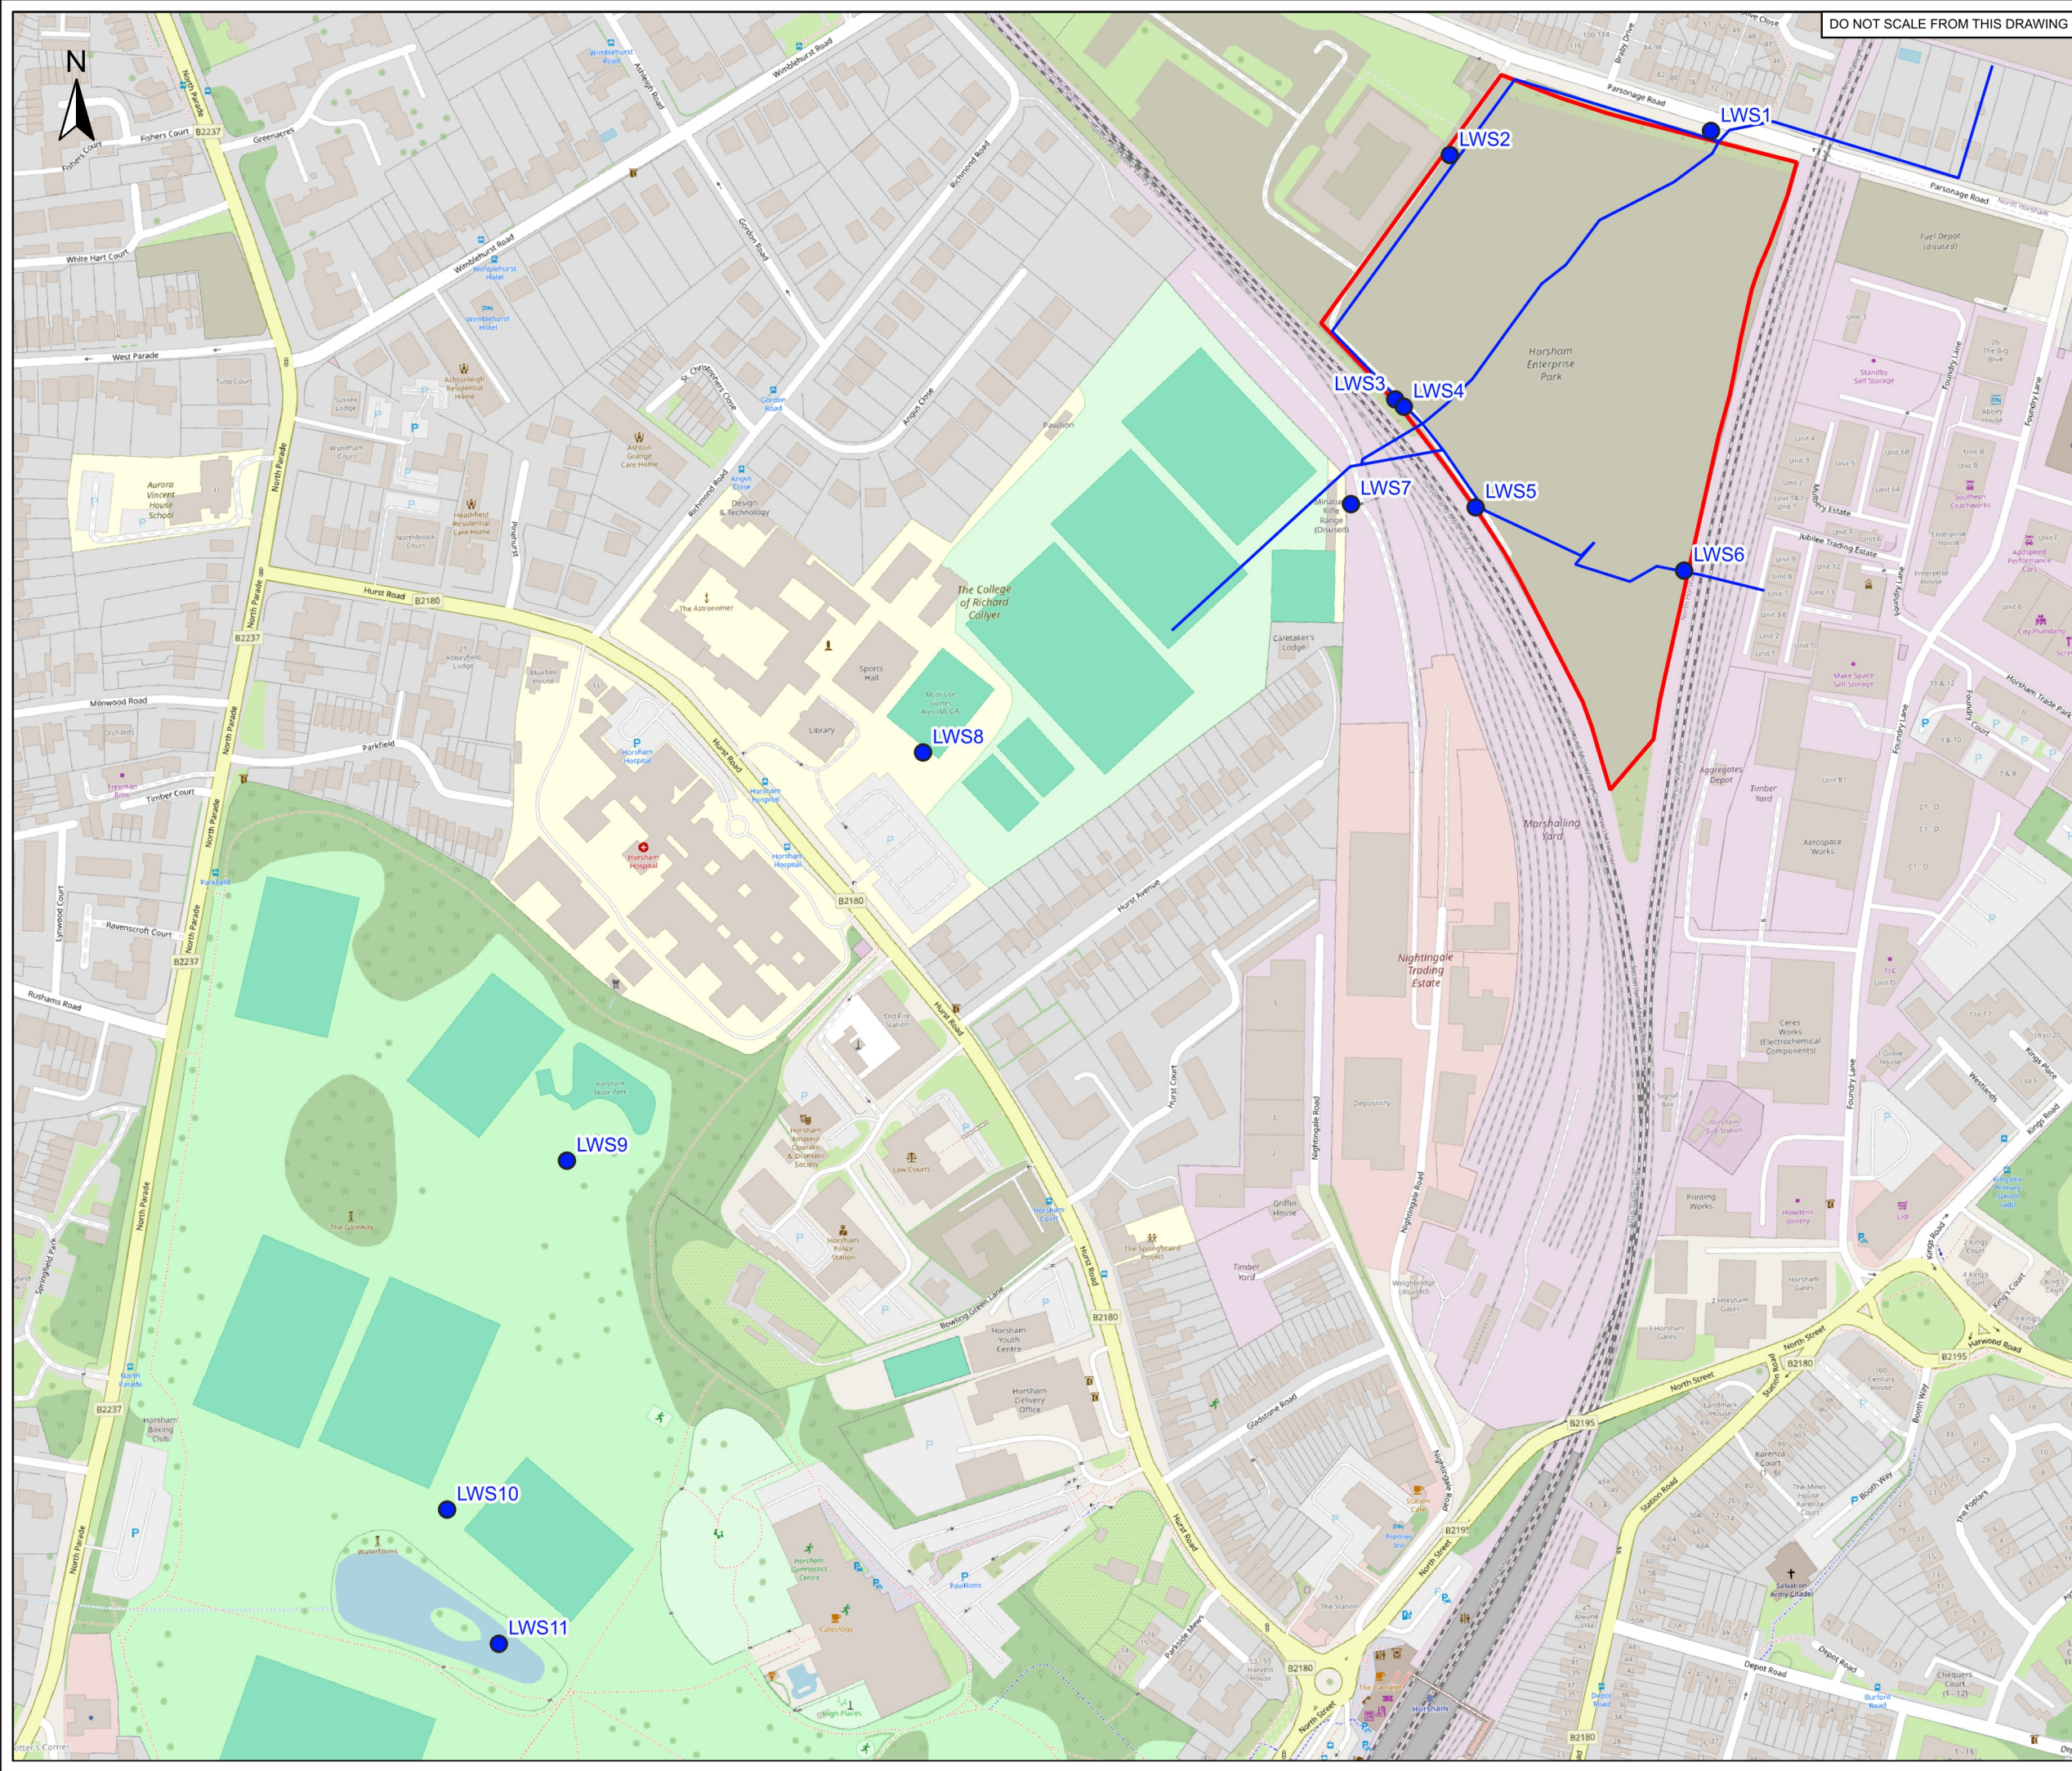

DO NOT SCALE FROM THIS DRAWING

LEGEND

- Site Boundary
- Surface Water Drains
- Water Sampling Location


Notes:
© OpenStreetMap contributors

C01	22.05.25	First Issue	MW	SH	SH
Rev	Date	Amendment	Drawn	Chkd	Appd



1 Forest Park Way, Pease Pottage,
West Sussex, RH11 9ZG

Client Muse Places Ltd		
Project Name Horsham Enterprise Park (previously Novartis)		
Description Surface Water Sampling Plan		
Project ID 3750963	Drawing no. 22208	Revision C01
File name 3750963-LW-222-XX-D-G-22208-C01		
Dimensions m	Scale 1:3,250	Size A3
0 30 60 90 120 150 m		

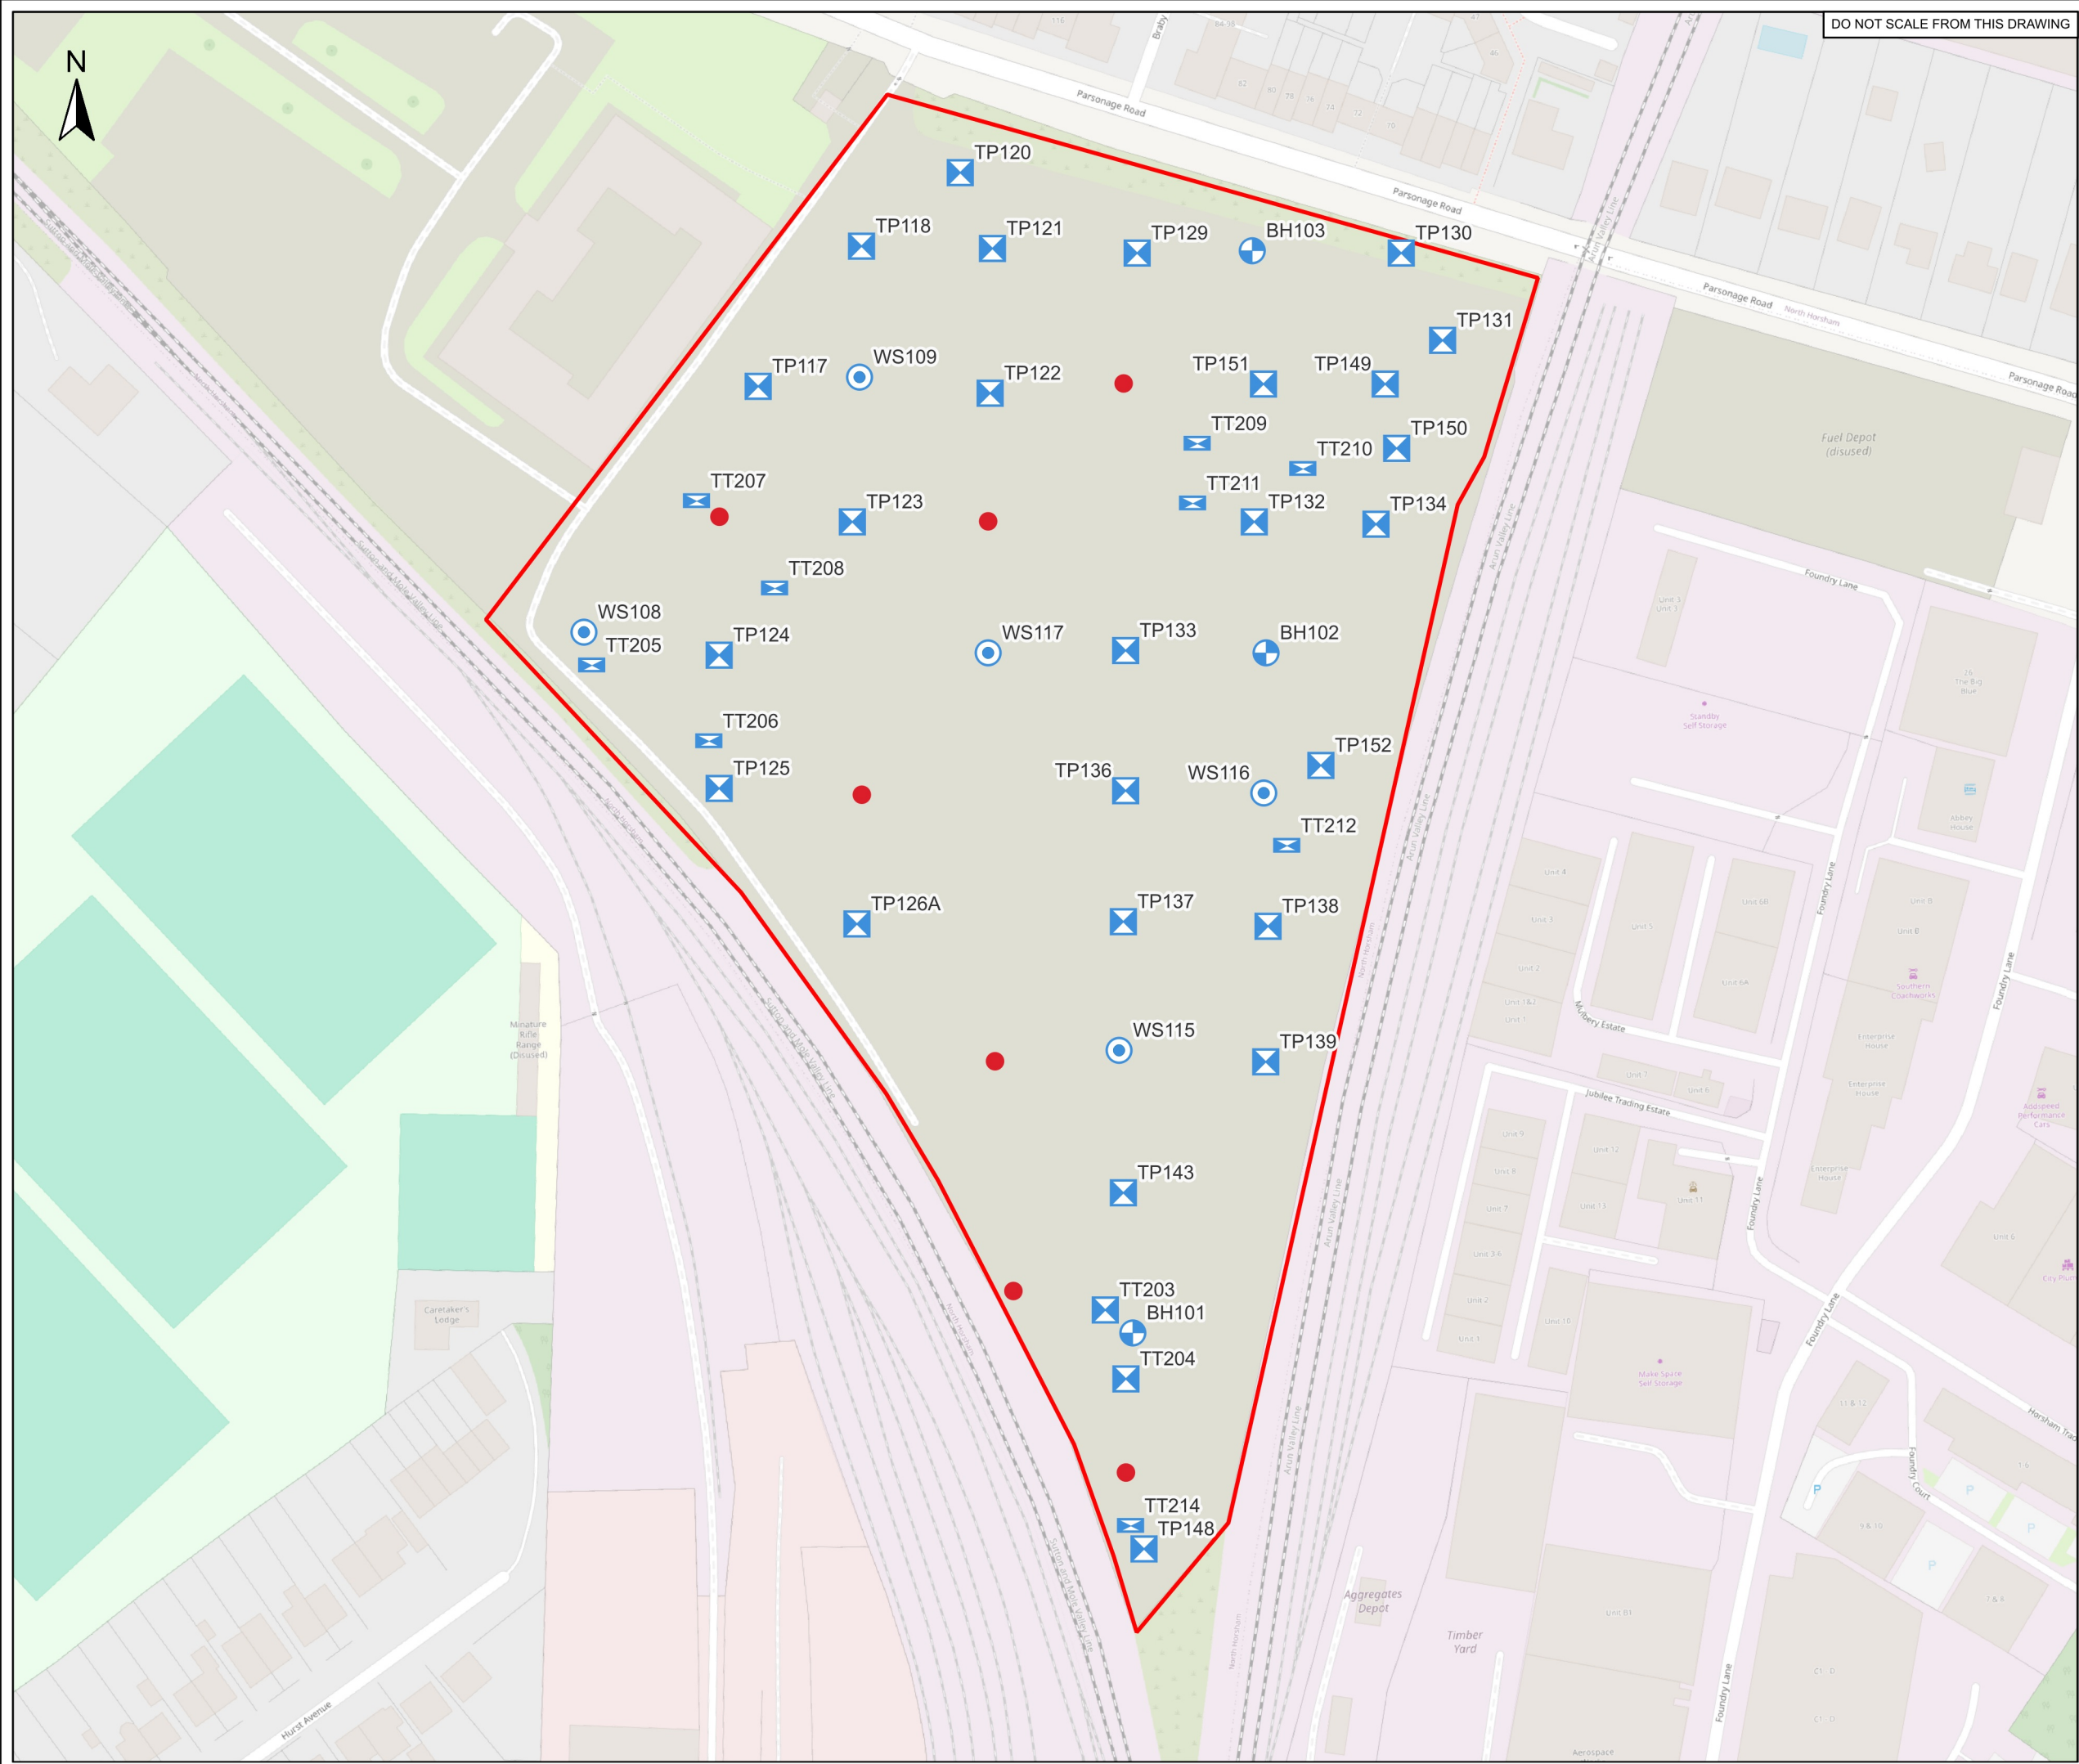

DO NOT SCALE FROM THIS DRAWING

LEGEND

- Site Boundary
- Exceedances of Resi HGP GAC
- Non Exceedance of Resi HGP GAC [LP2441 + LP2575]
- Window Sample Location
- Borehole Location
- Trial Pit Location
- Trial Pit Trench Location

Notes:
© OpenStreetMap contributors

C01	23.05.25	First Issue	RT	SH	SH
Rev	Date	Amendment	Drawn	Chkd	Appd



1 Forest Park Way, Pease Pottage,
West Sussex, RH11 9ZG

Client Muse Places Ltd		
Project Name Horsham Business Park (formerly Novartis)		
Description Non Exceedances of Resi HGP GAC (LP2441 and LP2575)		
Project ID 3750963	Drawing no. 22209	Revision C01
File name 3750963-LW-222-XX-D-G-22209-C01		
Dimensions m	Scale 1:1,500	Size A3
0 10 20 30 40 50 m		