
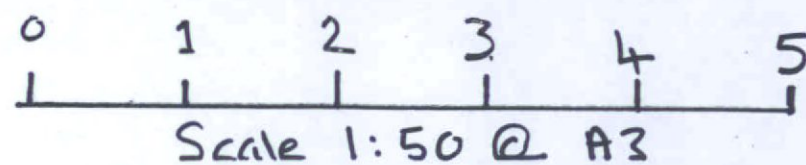
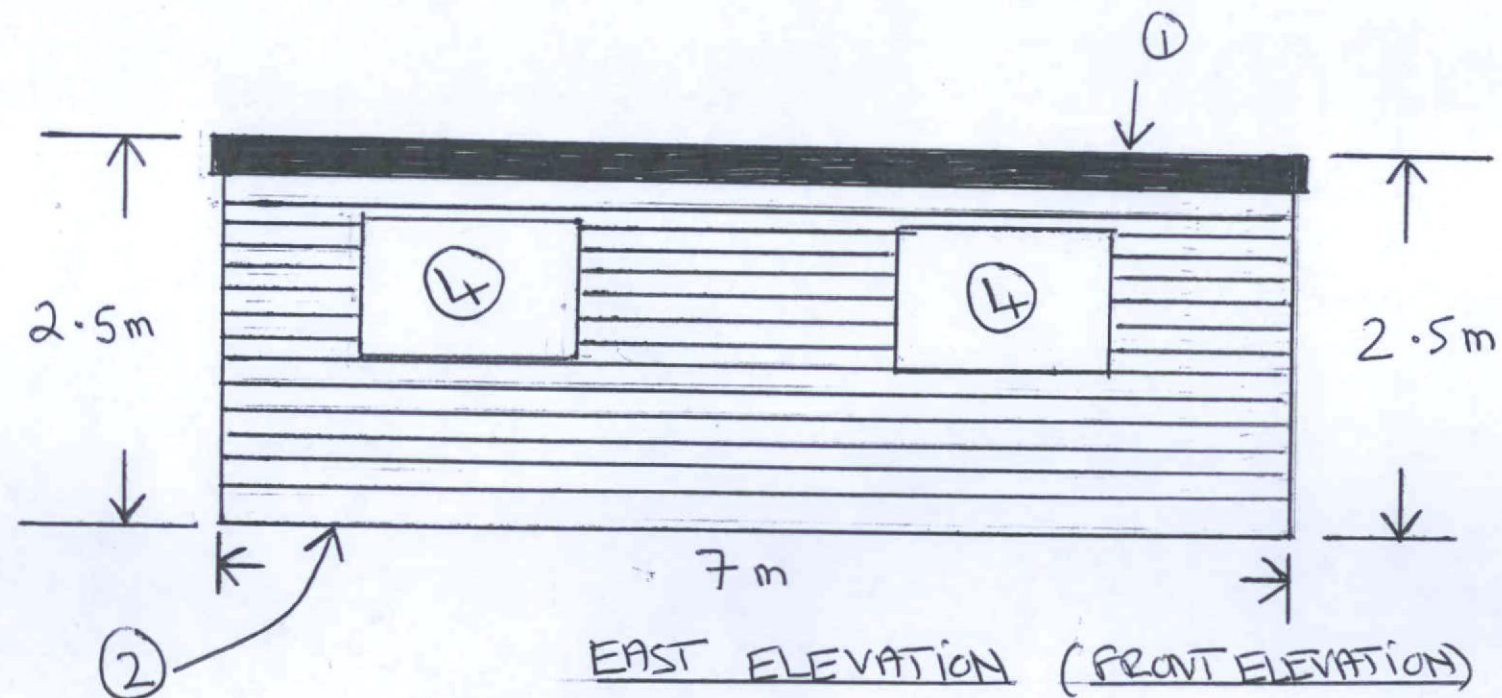
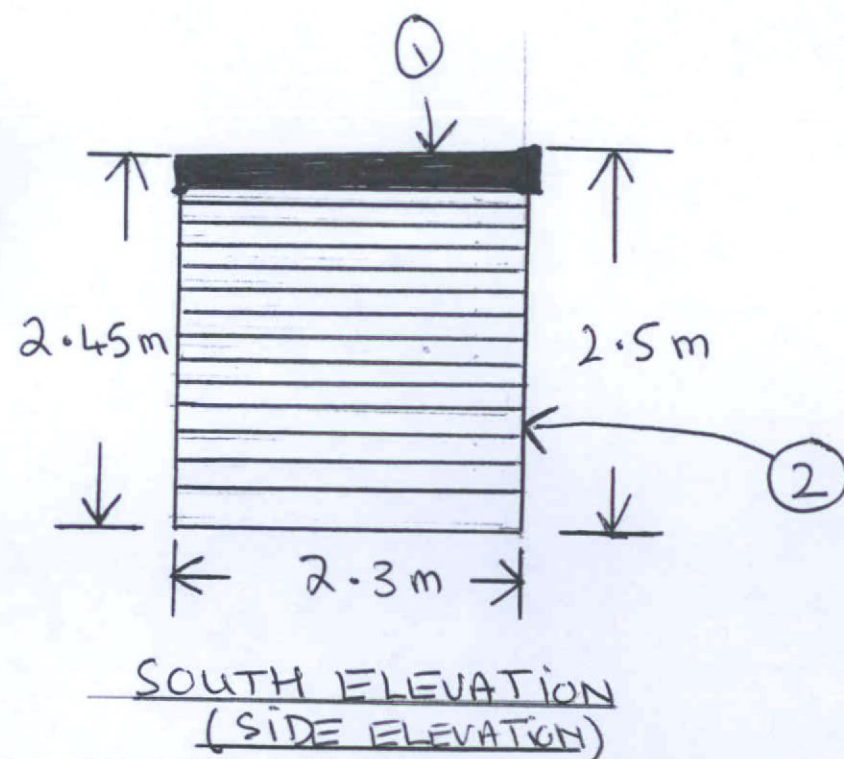
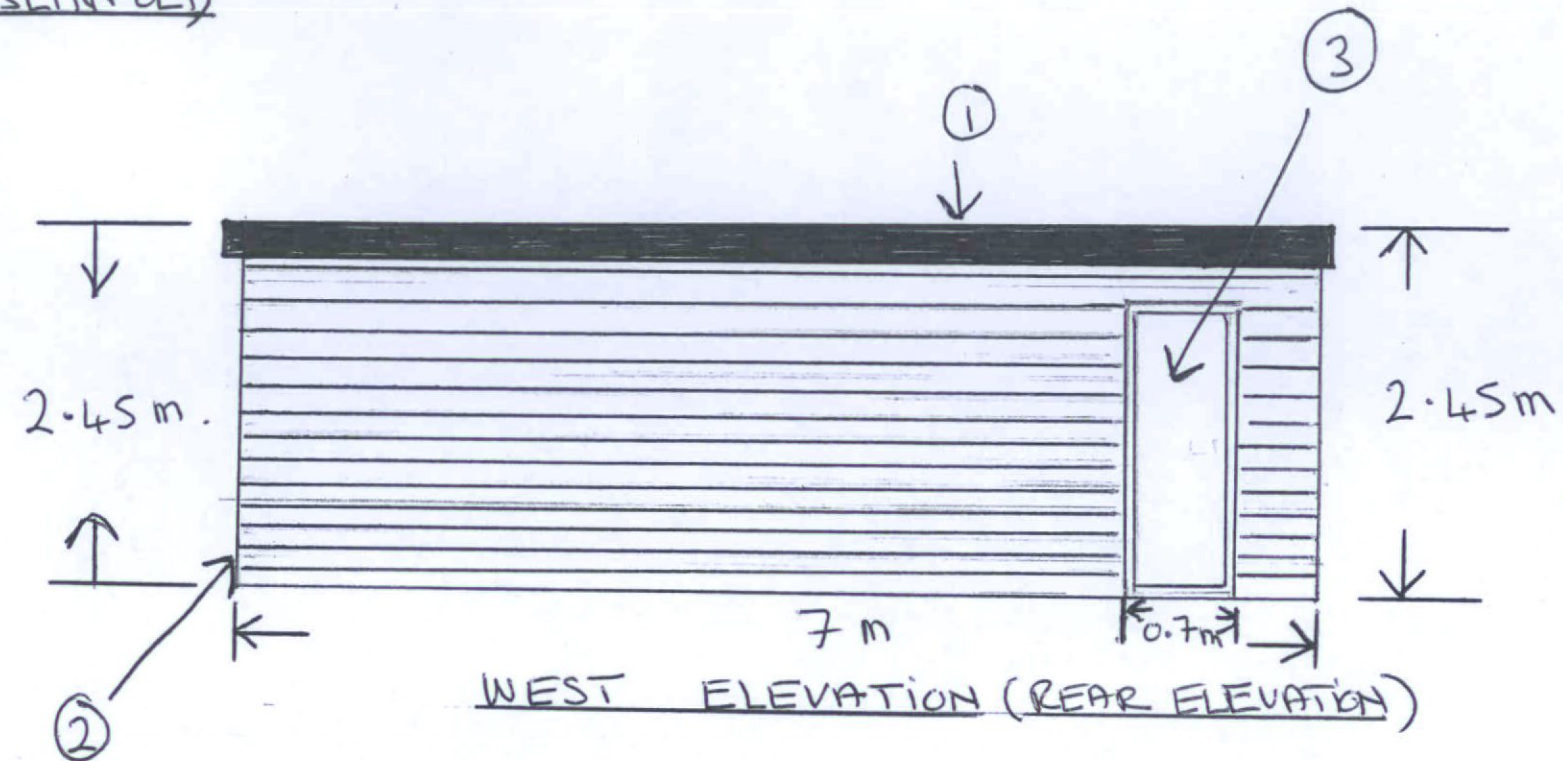


CRICKET SCORE HUT /
STORAGE SHED, WICKET
GARDENS, SLINFOLD

DC / 26 / 0919

ELEVATION PLANS

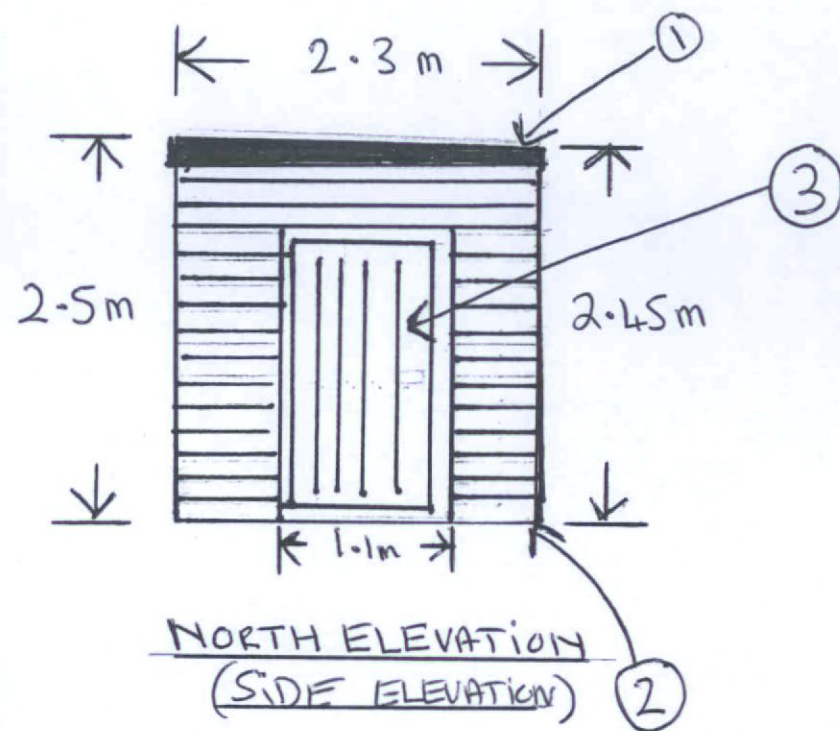

Materials Schedule

① Low mono-pitch roof with a black EPDM rubber roofing membrane.

② Horizontal, timber effect white central cladding (fire-retardant wood composite).

③ White coated steel doors.

④ Prefabricated, white UPVC operable hatch covers (no alazing)