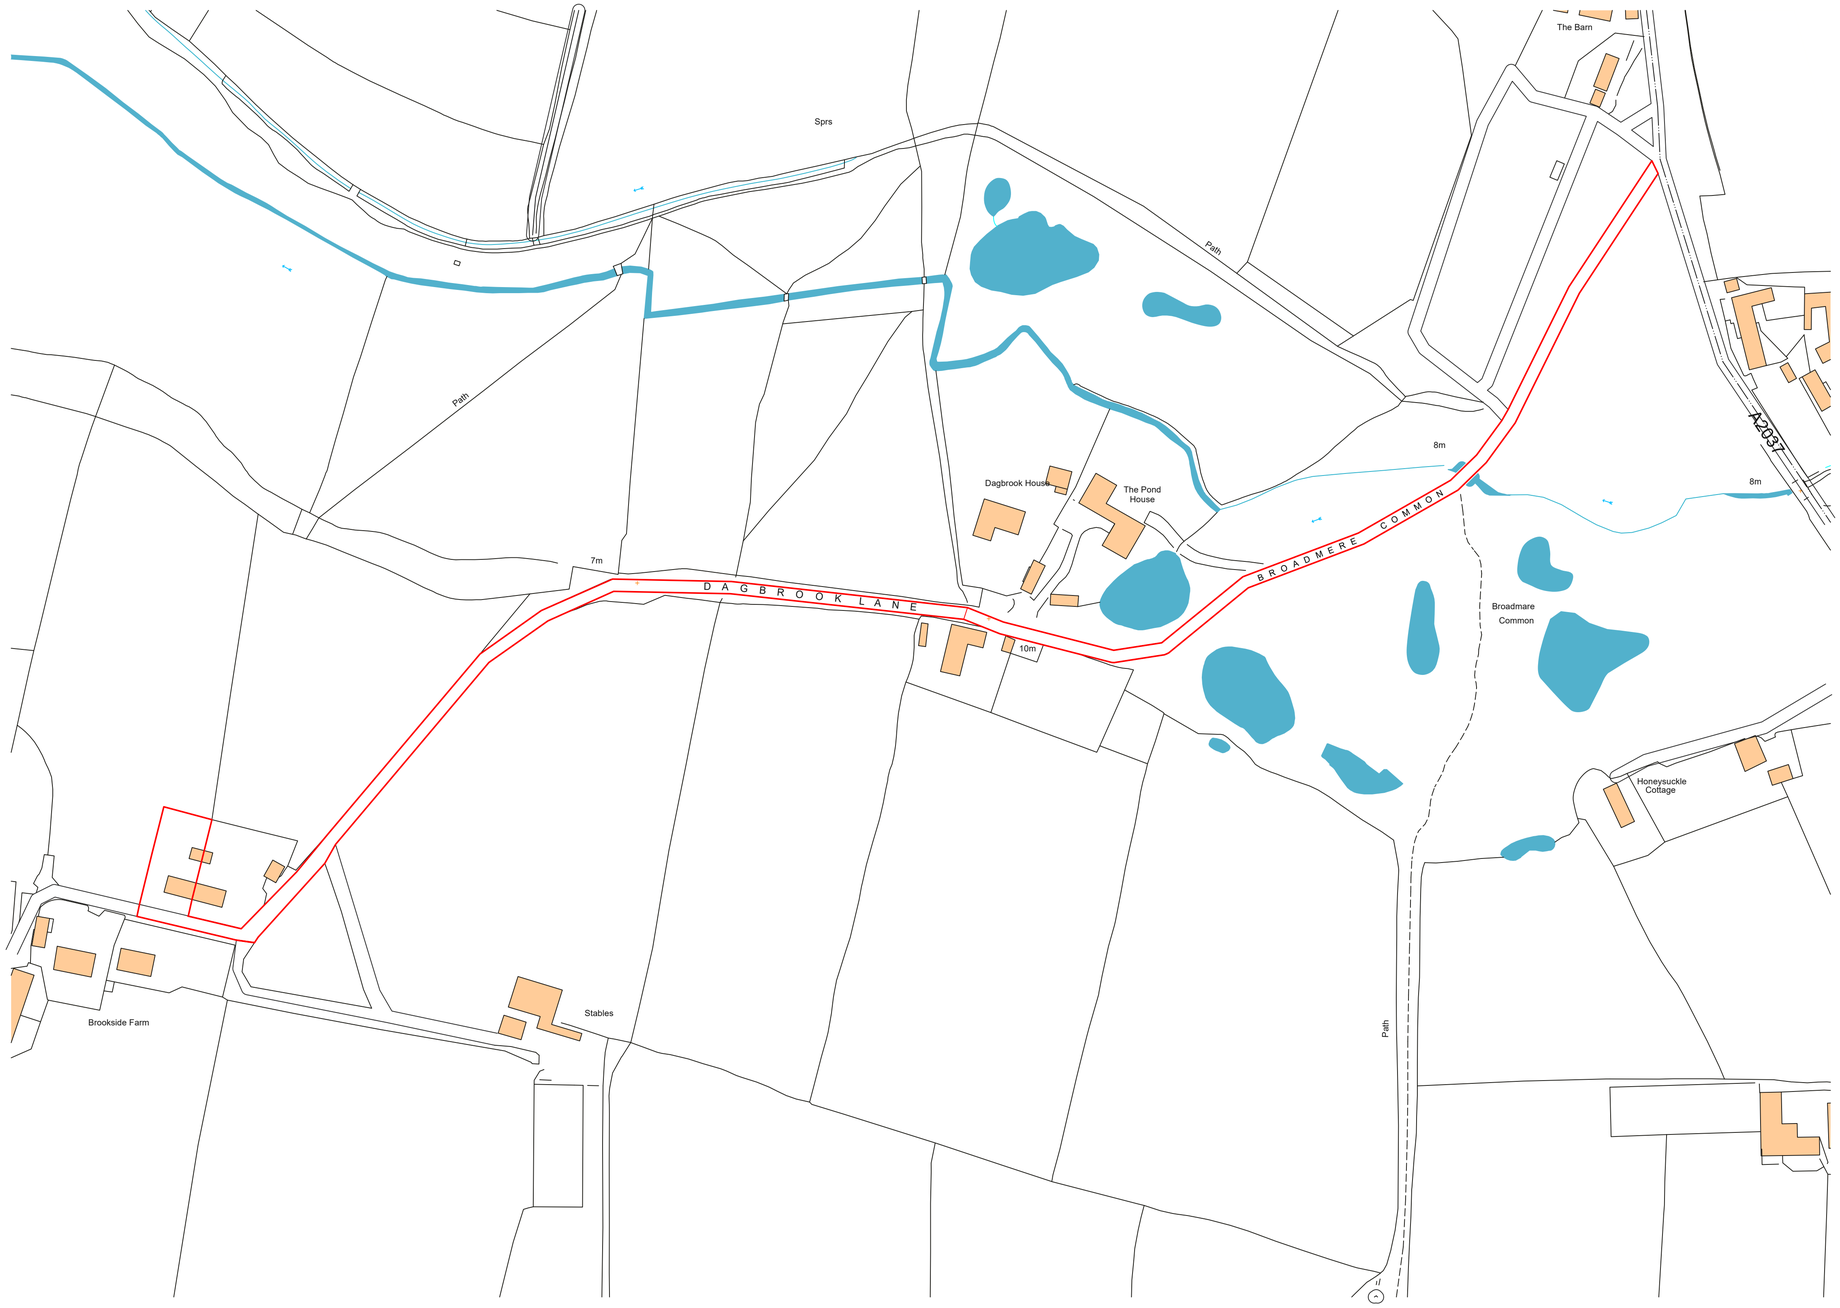

0 20 30 40 50 60 70 80 90 100 M

SITE BOUNDARY

revision	date	
B	20.08.2025	Red line boundary revised

Andrew Paine Architecture

T 020 7207 5898
E studio@aparchitecture.co.uk
W www.aparchitecture.co.uk

job title

BROOKSIDE COTTAGE

drawing title

EXISTING SITE PLAN
- SHOWING ACCESS

scale	status
1:1250 at A1 1:2500 at A3	PLANNING

project	drawing	revision
25004	108	B