
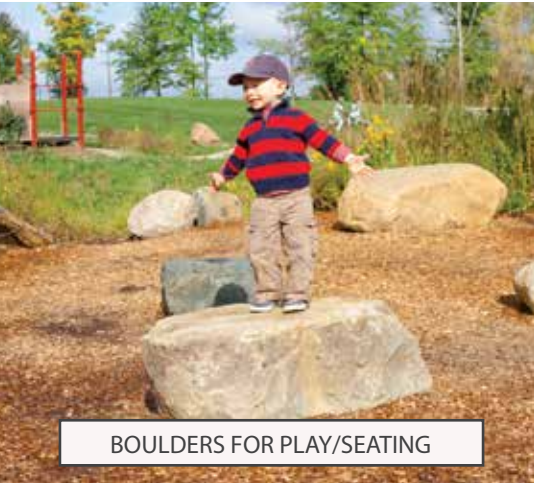
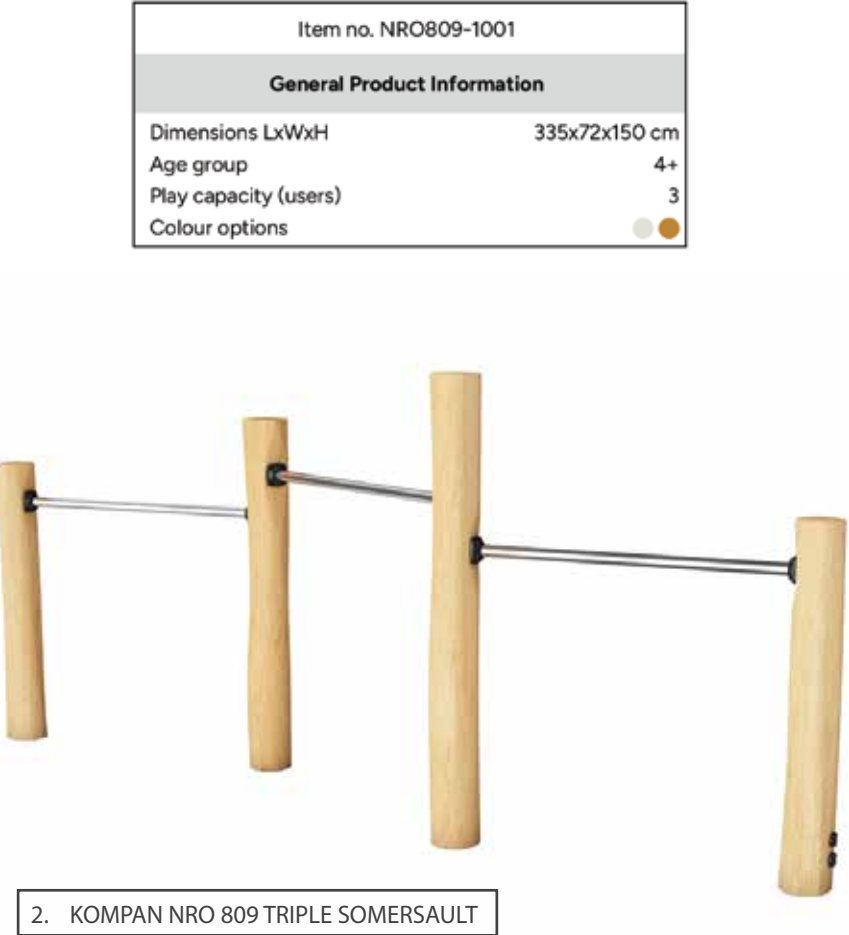


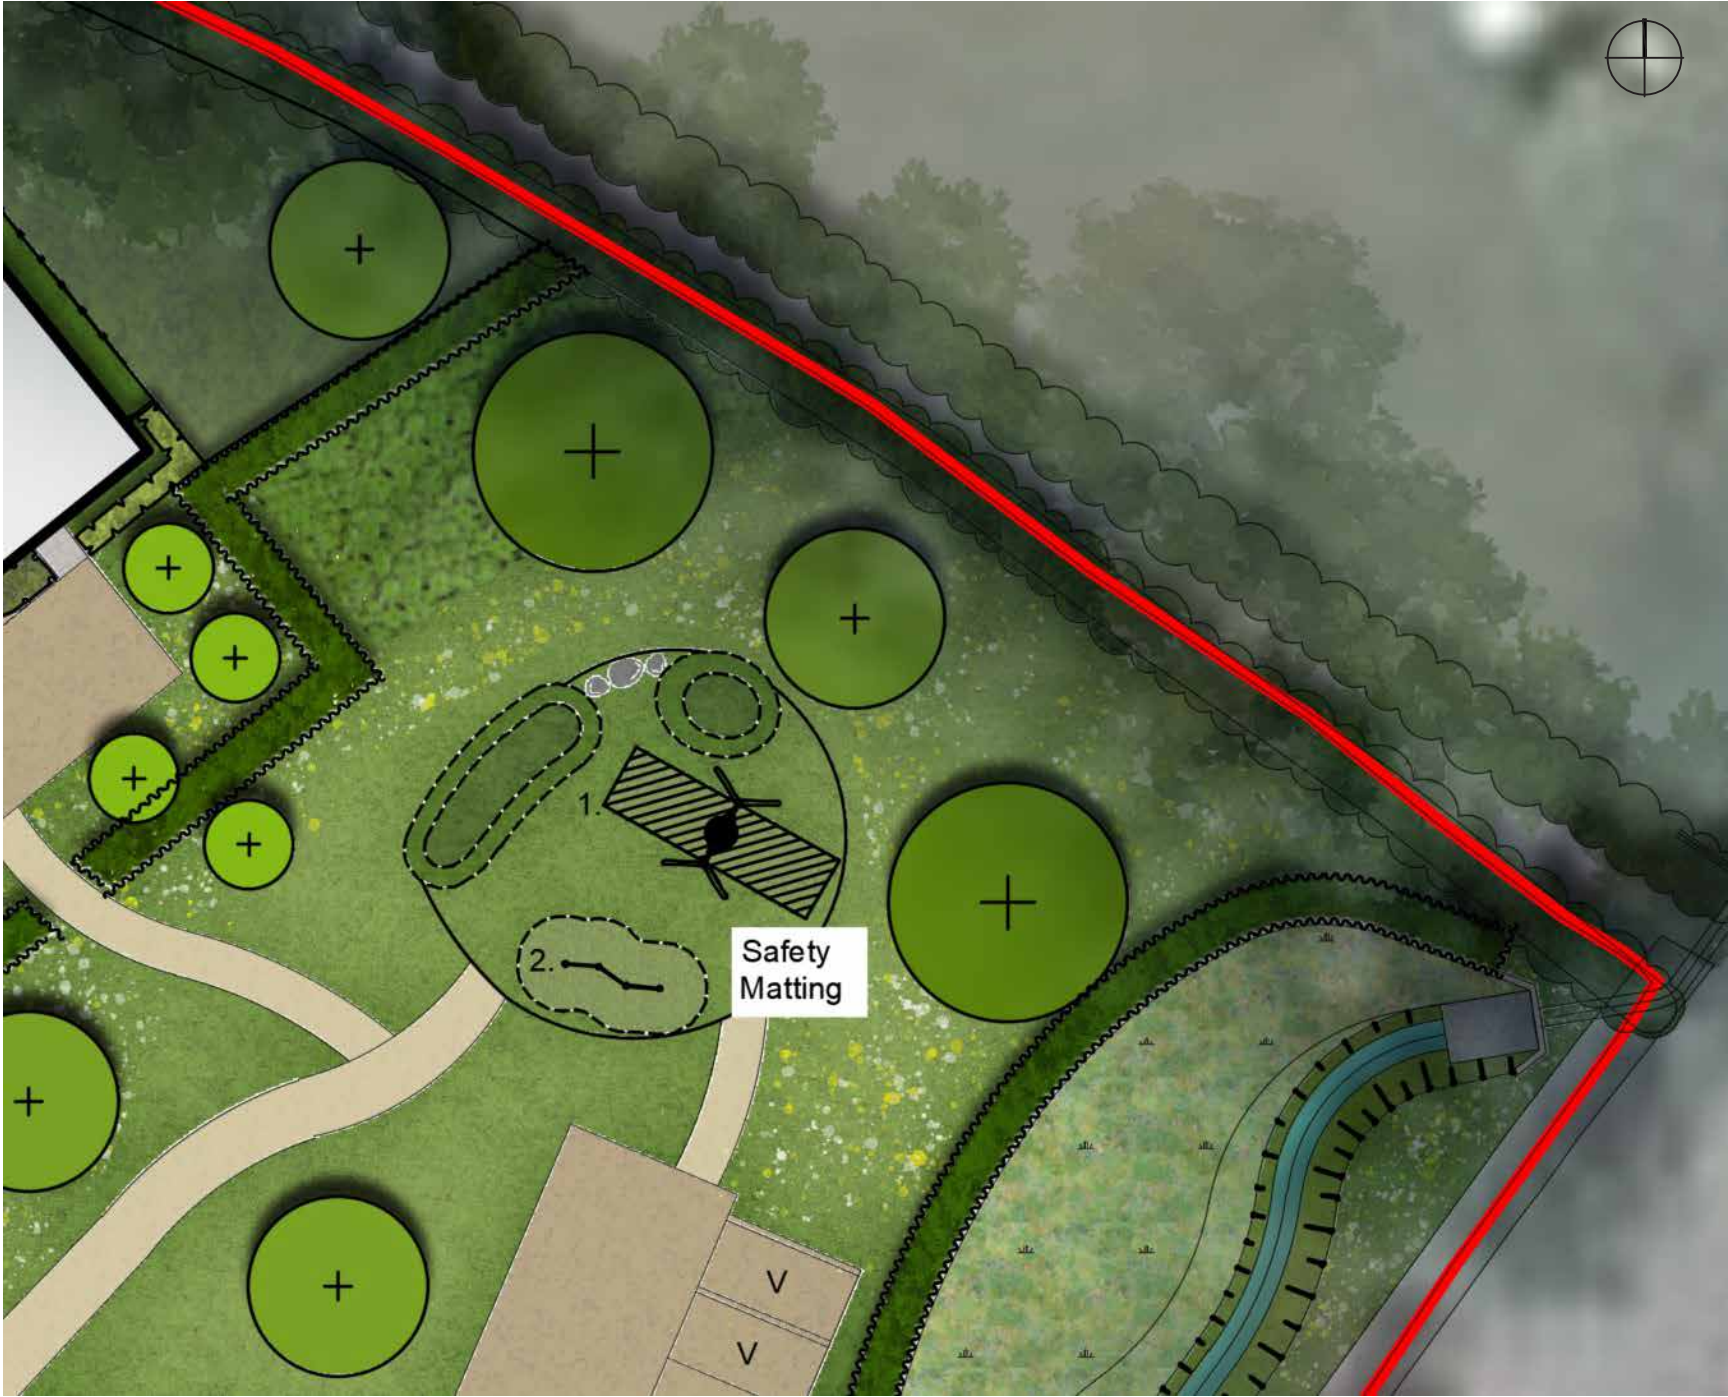

NOTES :

1. This drawing is to be read in conjunction with all relevant contract drawings and specifications with any conflicting information to be brought to the attention of Deacon Design before works commence on site.

2. Do not scale from this drawing, always work to noted dimensions.

3. All given dimensions in mm.

 **DEACON DESIGN**

LANDSCAPE ARCHITECTURE | MASTERPLANNING | URBAN DESIGN

1a Purbeck House, Wallington Hill, Fareham, Hampshire PO16 7BJ
Tel : 01329 557 820 Email : info@deacondesign.co.uk
Copyright Deacon Design

PROJECT TITLE :
**South of Smugglers Lane,
Barns Green**

PROJECT NUMBER: DD715 PLOT DATE : 11.09.2025

DRAWING SCALE: NTS APPROVED BY: AH

PAPER SIZE: A3 DRAWN BY: VE

DRAWING TITLE :
Play Strategy - LAP

DRAWING NUMBER : DD715AI06 REVISION LETTER : C

DRAWING FILE LOCATION :
File Location