

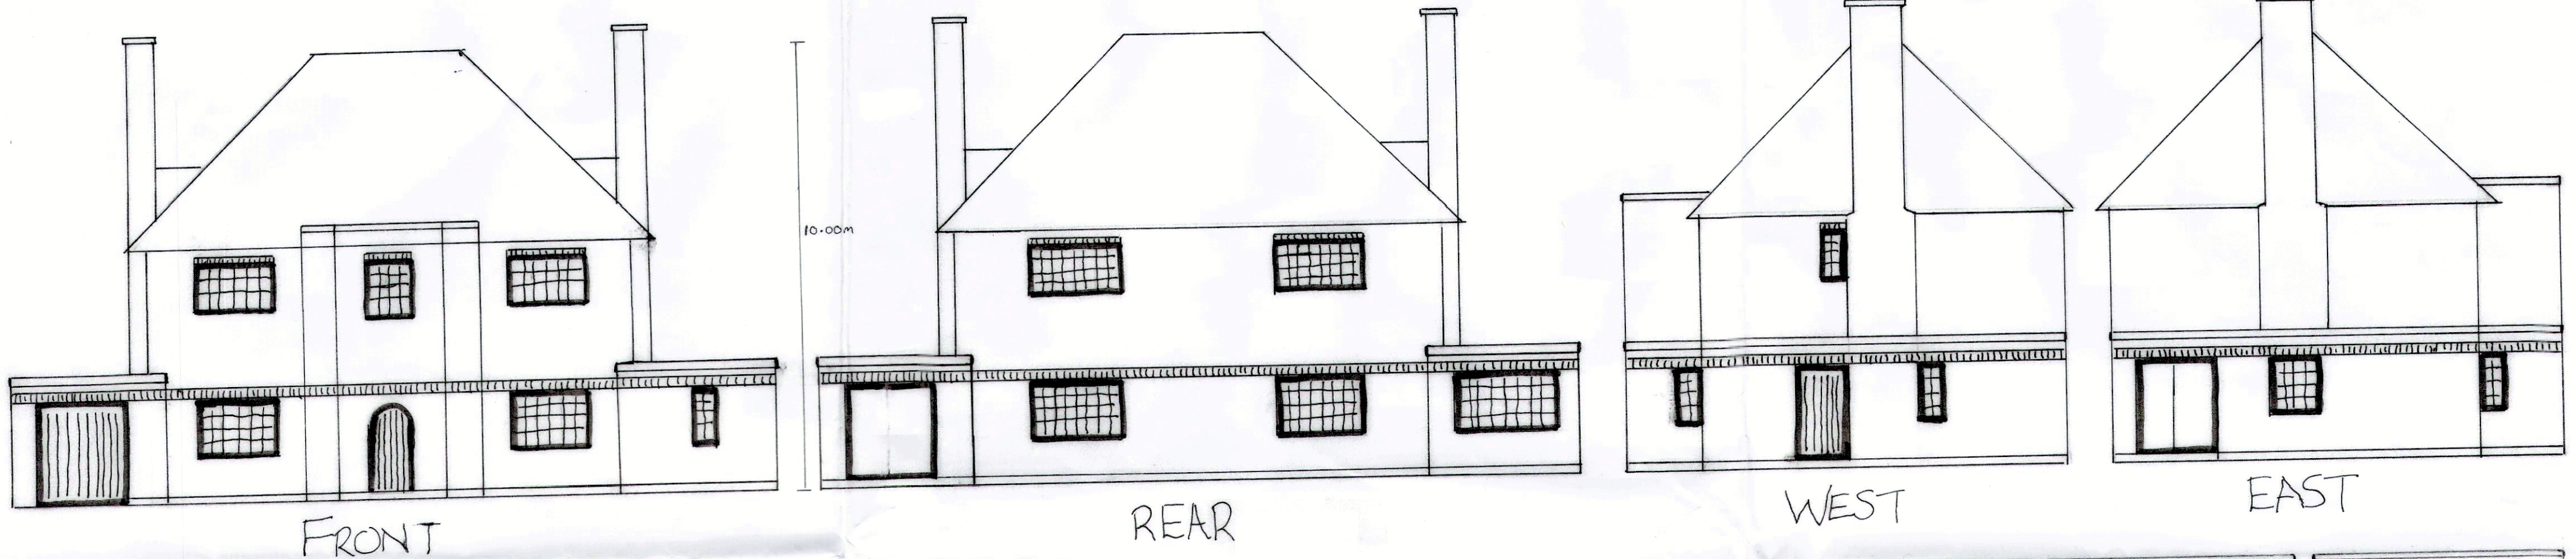
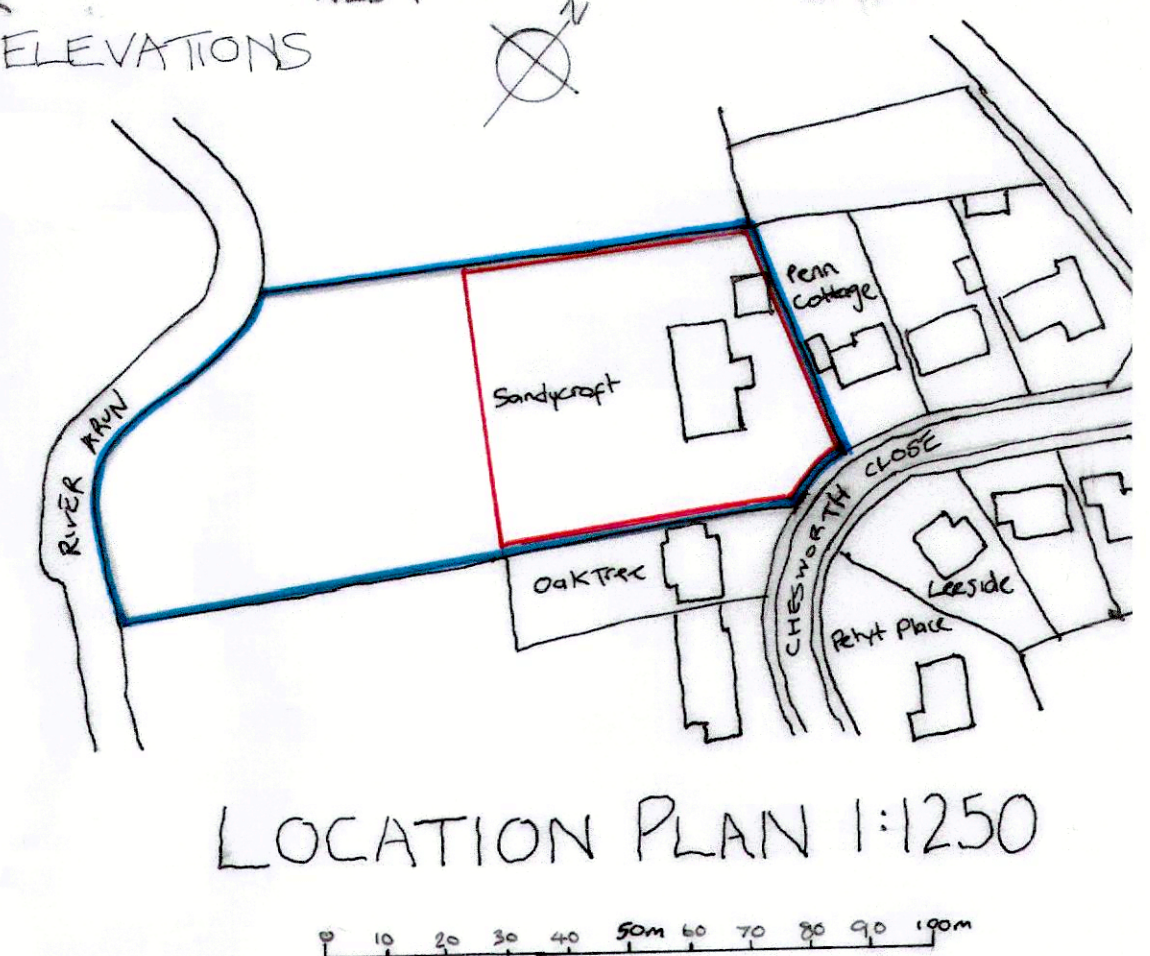
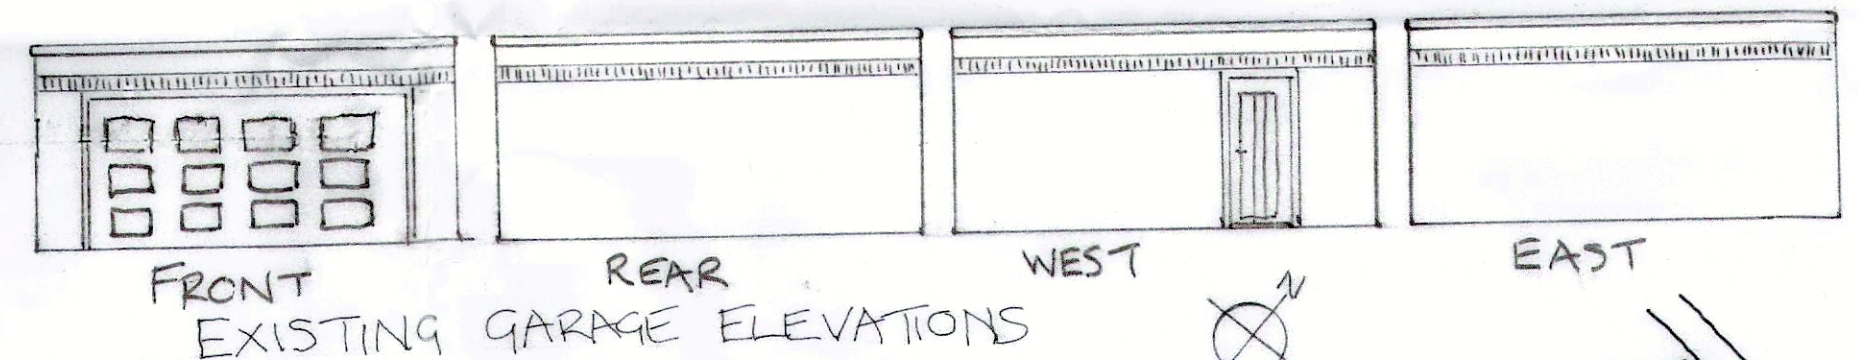


EXISTING ELEVATIONS 1:100

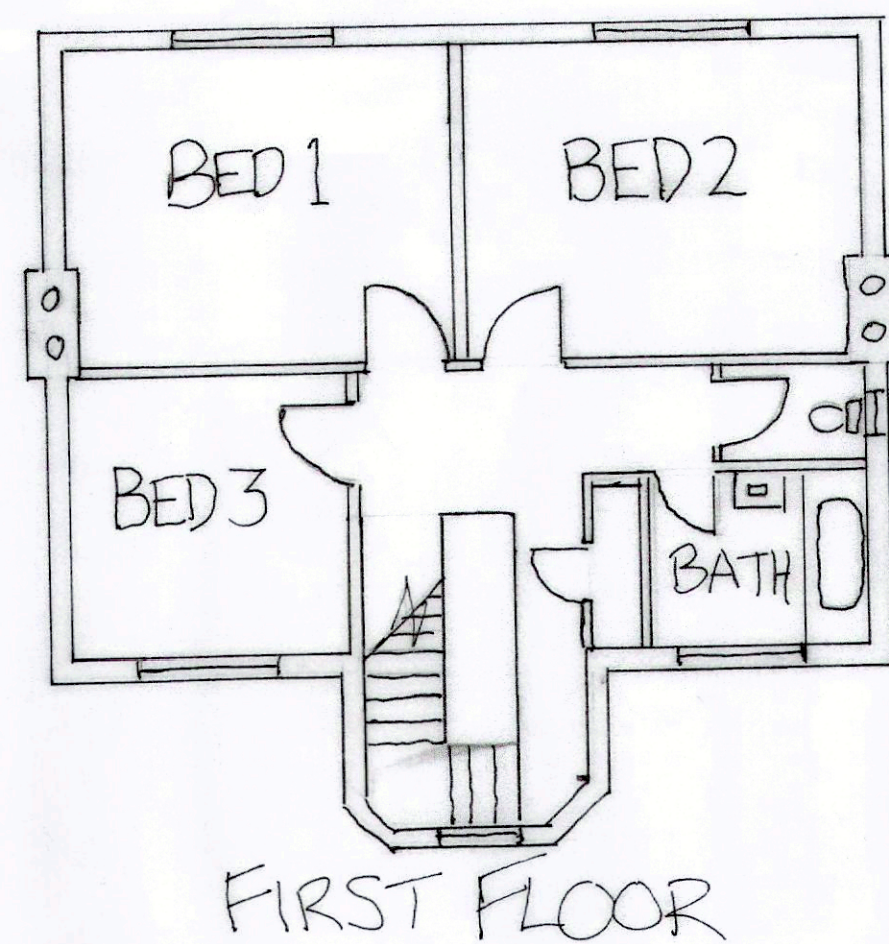

EXISTING PLANS/LAYOUT 1:100

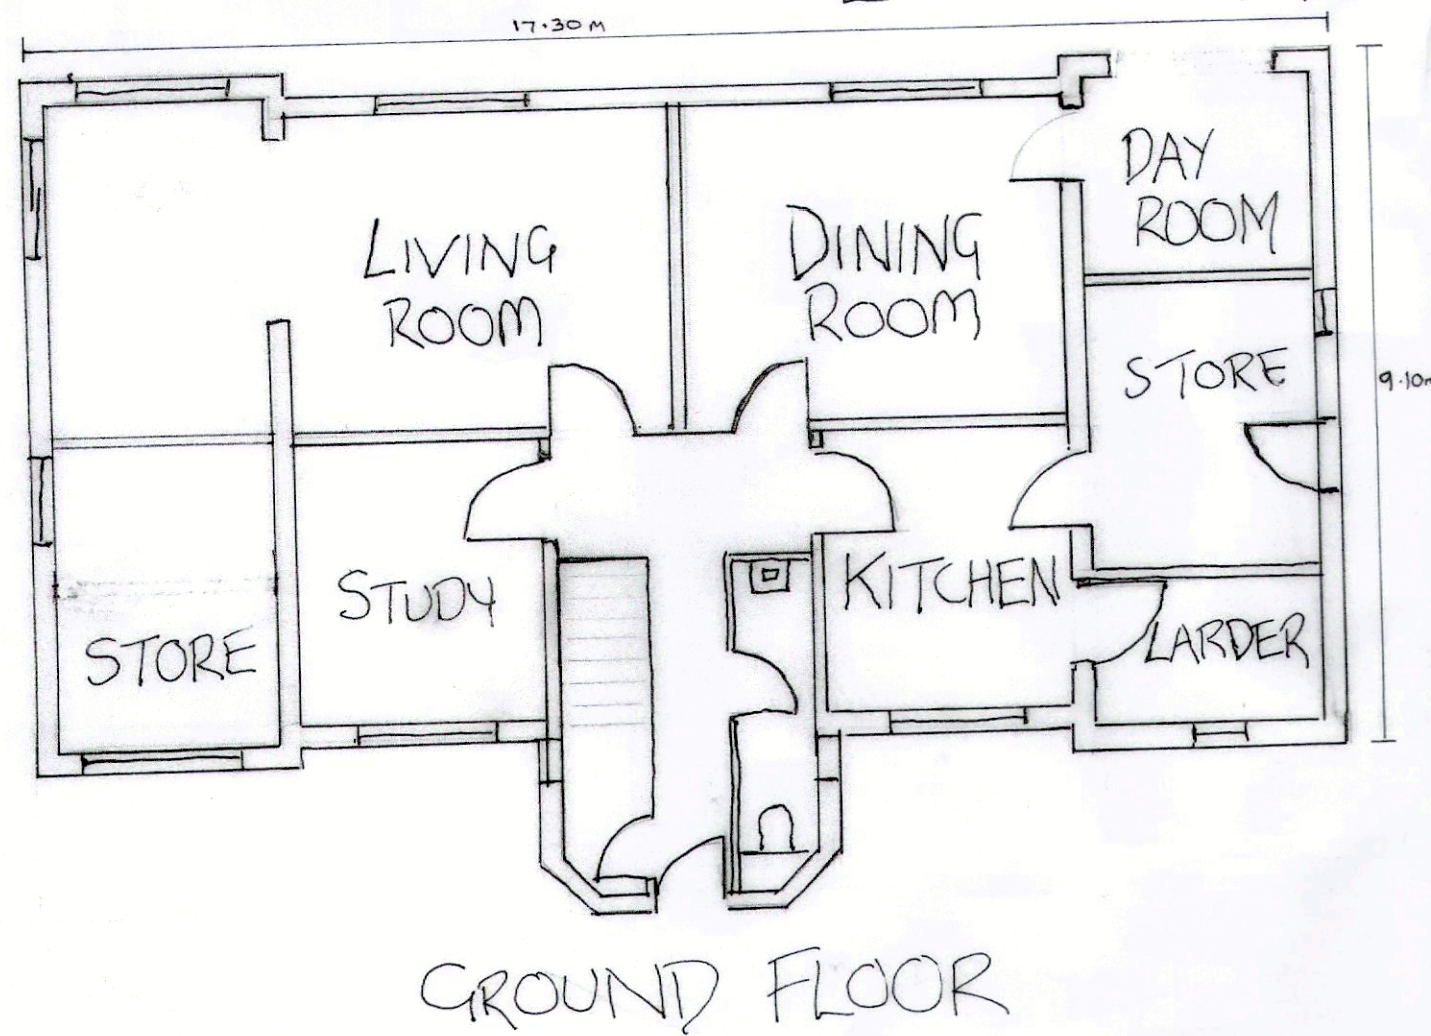

EXISTING ELEVATIONS AND PLANS
AND LOCATION PLAN
SANDYCROFT
CHESWORTH CLOSE
HORSHAM
RHISSAL

EXISTING DOUBLE GARAGE