


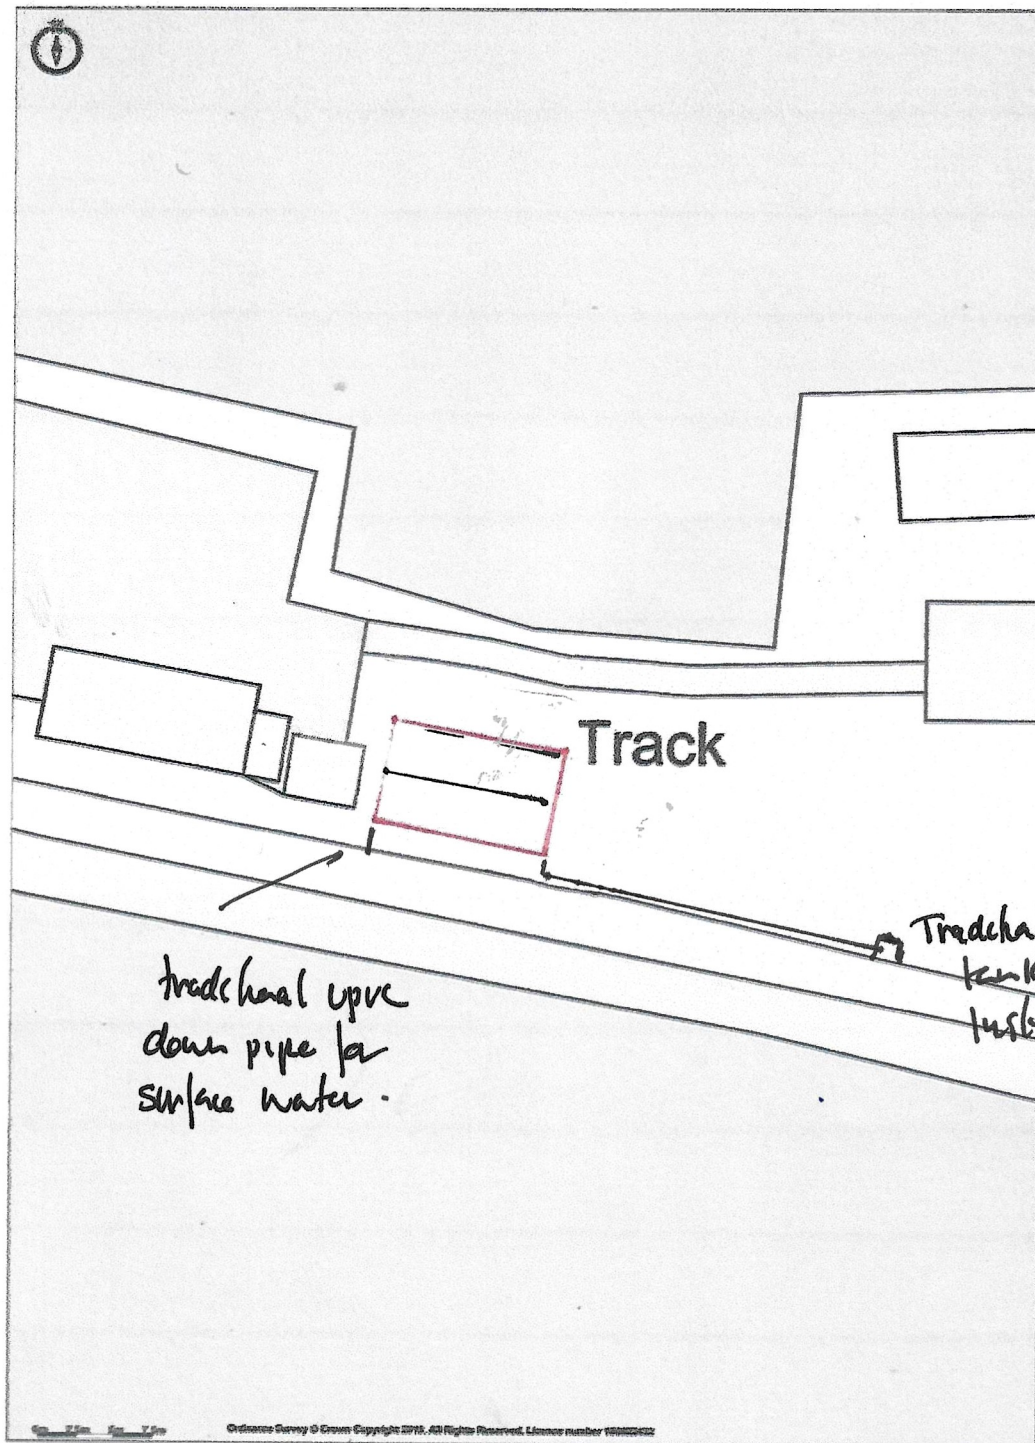

Promapv2
© LANDMARK INFORMATION

Ordinance Survey © Crown Copyright 2019. All Rights Reserved.
Licence number 100022432
Plotted Scale - 1:500. Paper Size - A4

SITE PLAN. - Permanent lining Cannon
Diameter showing largest
Cannon available.

REQUIRE FARM
ELECTRIC ROAD
LOWE READING
RHS GND