



North West Elevation

Datum

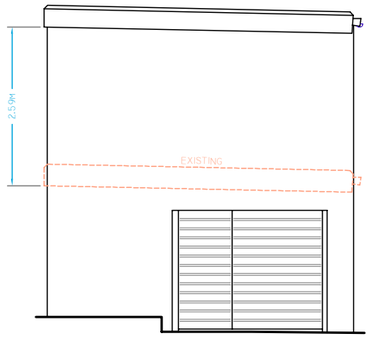


South West Elevation

Datum

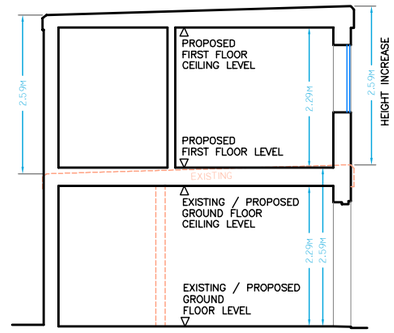


Section A-A

Datum

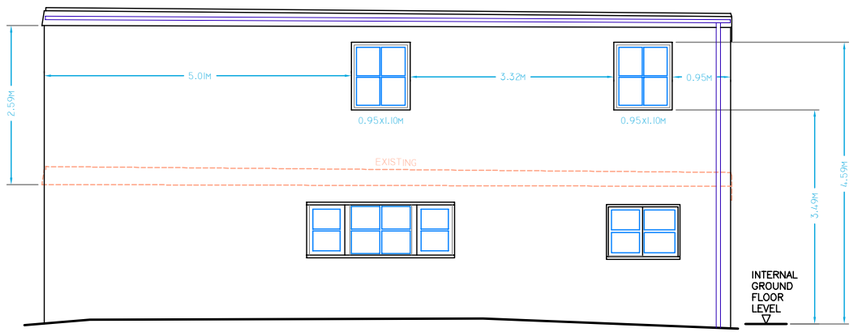

South East Elevation

Datum

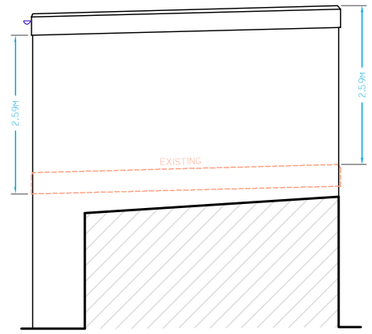

North East Elevation

Datum

SCALE 1:100m

0 1 2 3 4 5 6

job: Raidons, Nutbourne Lane Pulborough, RH20 2HS	scale(s) 1:20 ☐ 1:50 ☐ 1:100 ☒ 1:200 ☐ 1:500 ☐	job no.	dwg no. PEV1		
dwg: THE ANNEX - ELEVATIONS AS PROPOSED		drawing size A3	date 9 Sep 2024	rev A	