
Location Plan

Site Address: **21, Rosemary Avenue, Steyning, BN44 3YS**

PlanningPortal

Date Produced: **13-Mar-2024**

Scale: **1:1250 @A3**

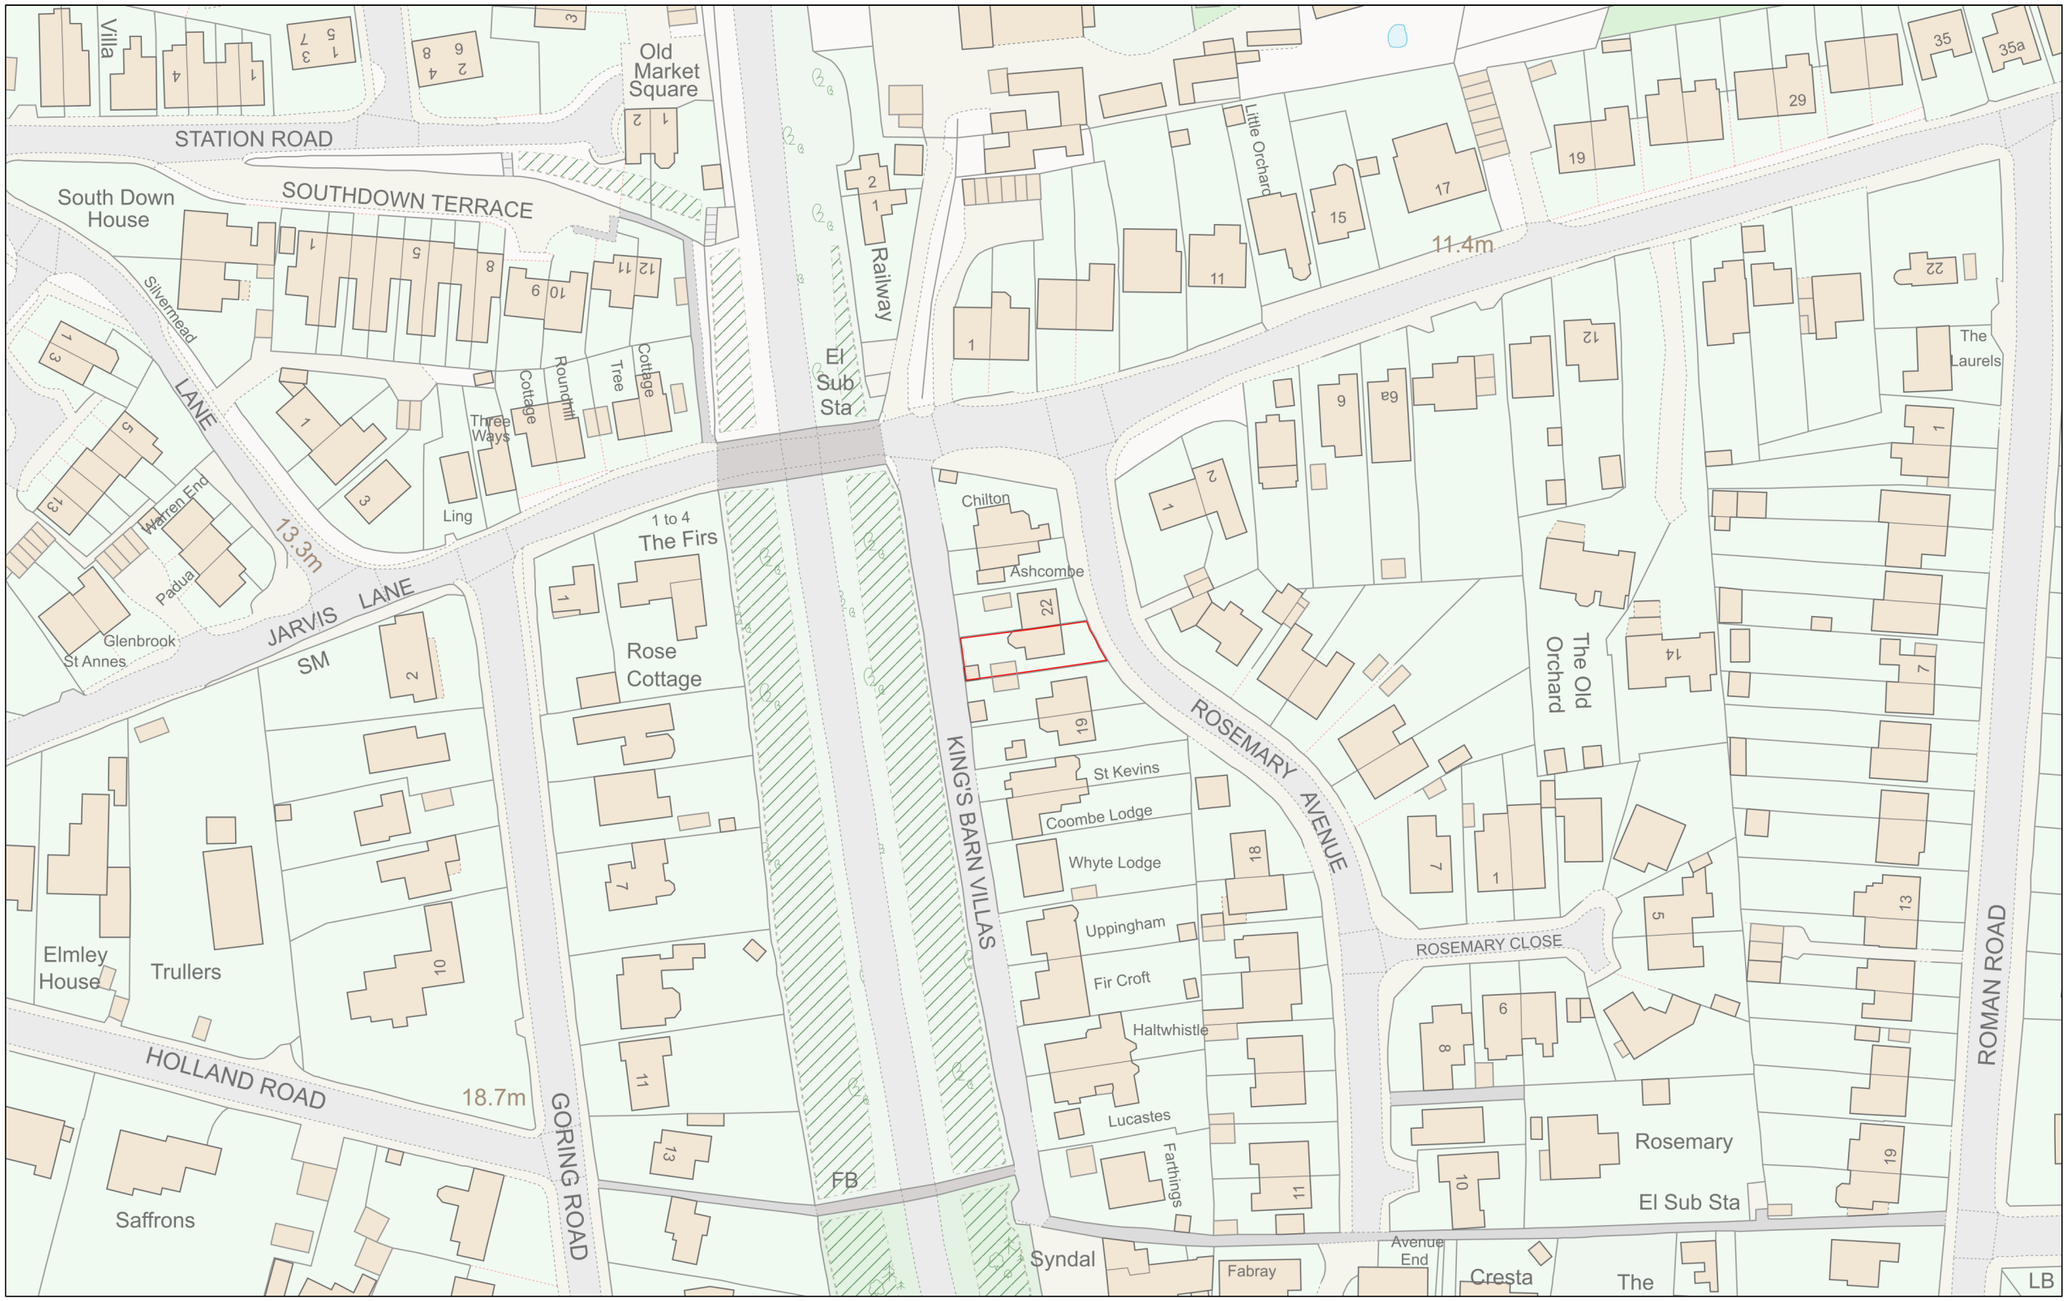

Planning Portal Reference: **PP-12886986v1**

0 50

Metres

Powered By TerraQuest

© Crown copyright and database rights 2024 OS 100042766