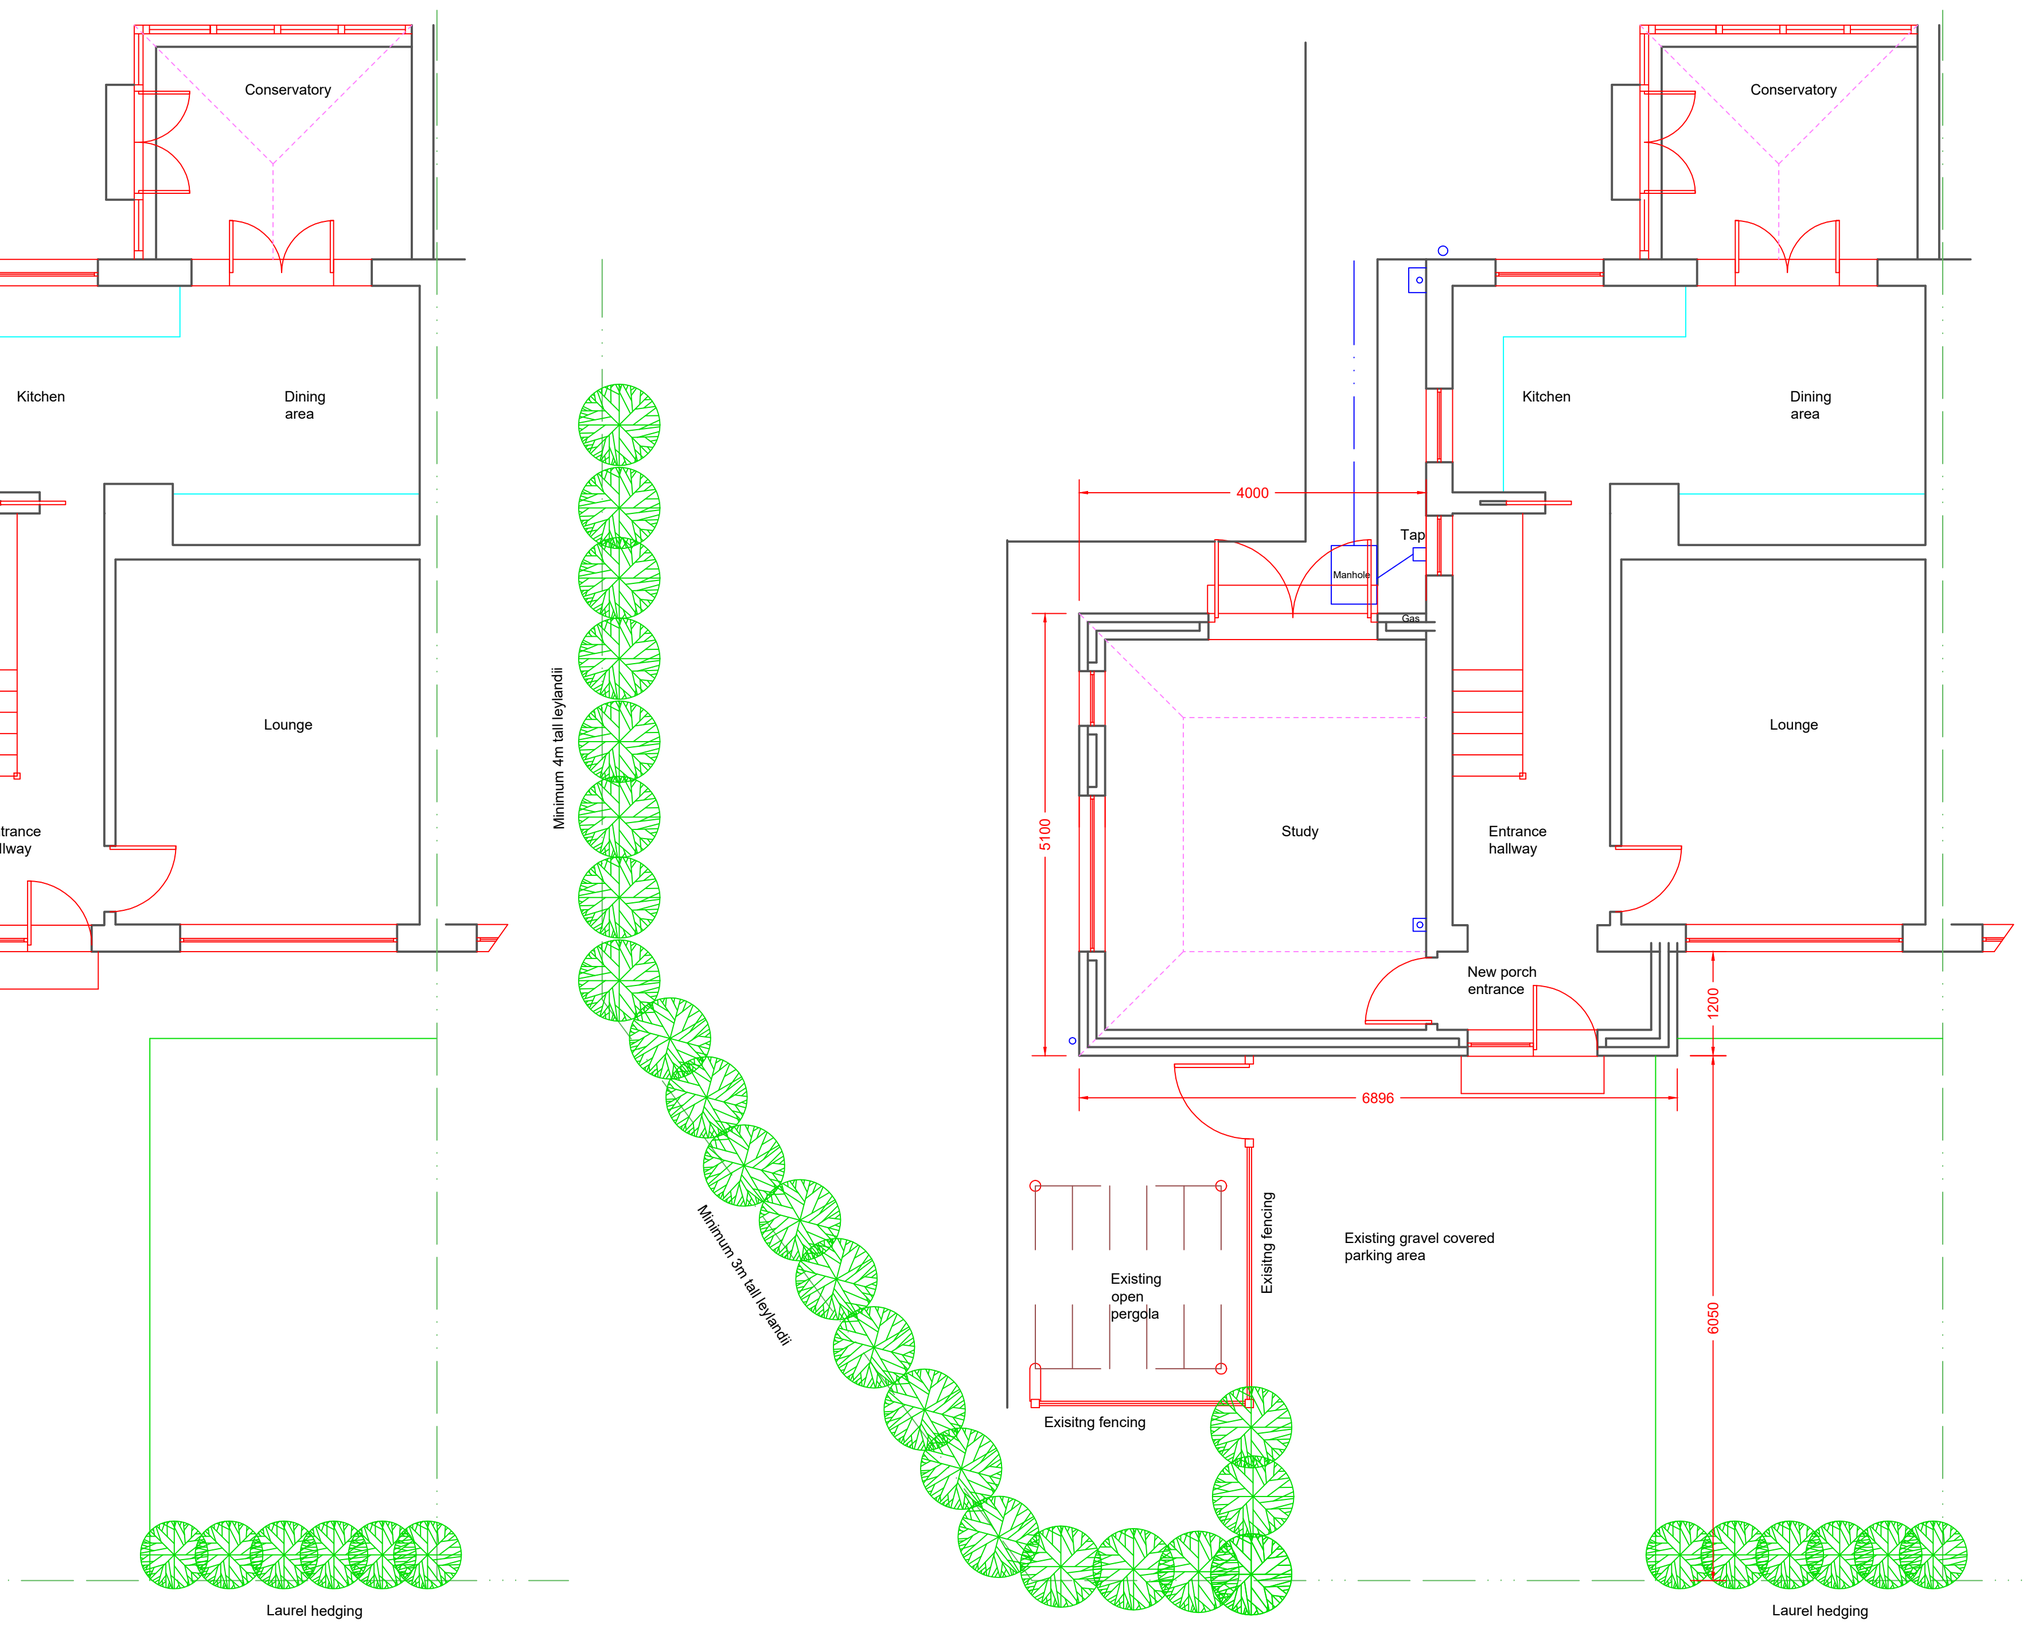

g Floor Plans

Proposed Floor Plans

0 0.5 1.0 2.0 3.0

Scale bar

N

BUILDING REGULATION NOTES

	Date	Revisions
A	24.10.2024	Minor amendments shown
B	02.12.2024	Further dimensions shown
C	17.12.2024	Details clarified for planning purposes

Copyright

Graham Askew

Chartered Building Surveyor

Principal: Graham Askew MRICS

Bay Tree Cottage,
5 Hurston Grove
Hurston Lane, Storrington,
West Sussex, RH20 4HQ.
Tel/Fax: (01903) 743231
email: askewsurveyor@outlook.com

Client

Mr & Mrs Dawson

Job Title

13 Fairfield Road
Ashington
West Sussex
RH20 3JZ

Drawing Title

Partial existing & proposed floor plans.

NOTE:
All dimensions must be checked on site and not scaled from this drawing

Scale 1:50

Date 01.10.2024 | Drawn by K.L.Carter

Drg No.	In conjunction with:-	Rev.
2024/10/1		C