



© This drawing is the copyright of ARCH Associates Limited. It may not be copied, altered or reproduced without their written authority. This drawing must not be scaled. IF IN DOUBT ASK.


1. THIS DRAWING IS TO BE READ IN CONJUNCTION WITH ALL RELEVANT ARCHITECTS, ENGINEERS AND SPECIALISTS' DRAWINGS.
2. UNDIMENSIONED DIMENSIONS TO BE TAKEN IN PREFERENCE TO SCALED DIMENSIONS.
3. ANY DISCREPANCIES BETWEEN THIS DRAWING AND OTHERS SHALL BE RECONCILED BY THE CONTRACTOR.
4. THE ENGINEER PRIOR TO THE COMMENCEMENT OF THE WORKS ON SITE.
5. THE CONTRACTOR SHALL BE RESPONSIBLE FOR THE STRENGTH AND ACCURACY OF ALL DIMENSIONS.
6. THE CONTRACTOR IS TO ENSURE THE STABILITY AND STRUCTURAL INTEGRITY OF THE EXISTING PROPERTY AT ALL TIMES.
7. THE CONTRACTOR IS TO PROVIDE AND FIX SUITABLE BRACING AND PROPPING FOR ALL ELEMENTS IN THE STRUCTURE TO BE EXCAVATED.
8. THE CONTRACTOR SHALL BE RESPONSIBLE FOR THE STABILITY OF THE EXISTING STRUCTURE, SUCH AS TO ENSURE STRUCTURE STABILITY AT ALL TIMES.
9. THE CONTRACTORS SHALL BE RESPONSIBLE FOR EXCAVATING AND DISPOSAL OF ANY OFF-SITE EXCAVATED SPOIL. NO CLAIM RESULTING FROM ABANDONED TIE RODS/WALLS WILL BE ENTERTAINED.

CARRYING OUT THE WORK USING AN
APPROVED SAFE METHOD OF WORKING

THESE NOTES ARE BASED ON THE USE
EXPERIENCED AND COMPETENT CONTRACTOR
CARRYING OUT THE WORK USING AN
APPROVED SAFE METHOD OF WORKING

-  INDICATES A RESIDUAL RISK REQUIRING A COMPULSORY ACTION
-  INDICATES A RESIDUAL RISK REQUIRING A PROHIBITIVE ACTION
-  INDICATES A RESIDUAL RISK AS A WARNING
-  INDICATES A RESIDUAL RISK FOR INFORMATION

COLOURED
DRAWING
REQUEST A COLOURED COPY
THIS STAMP IS NOT RED

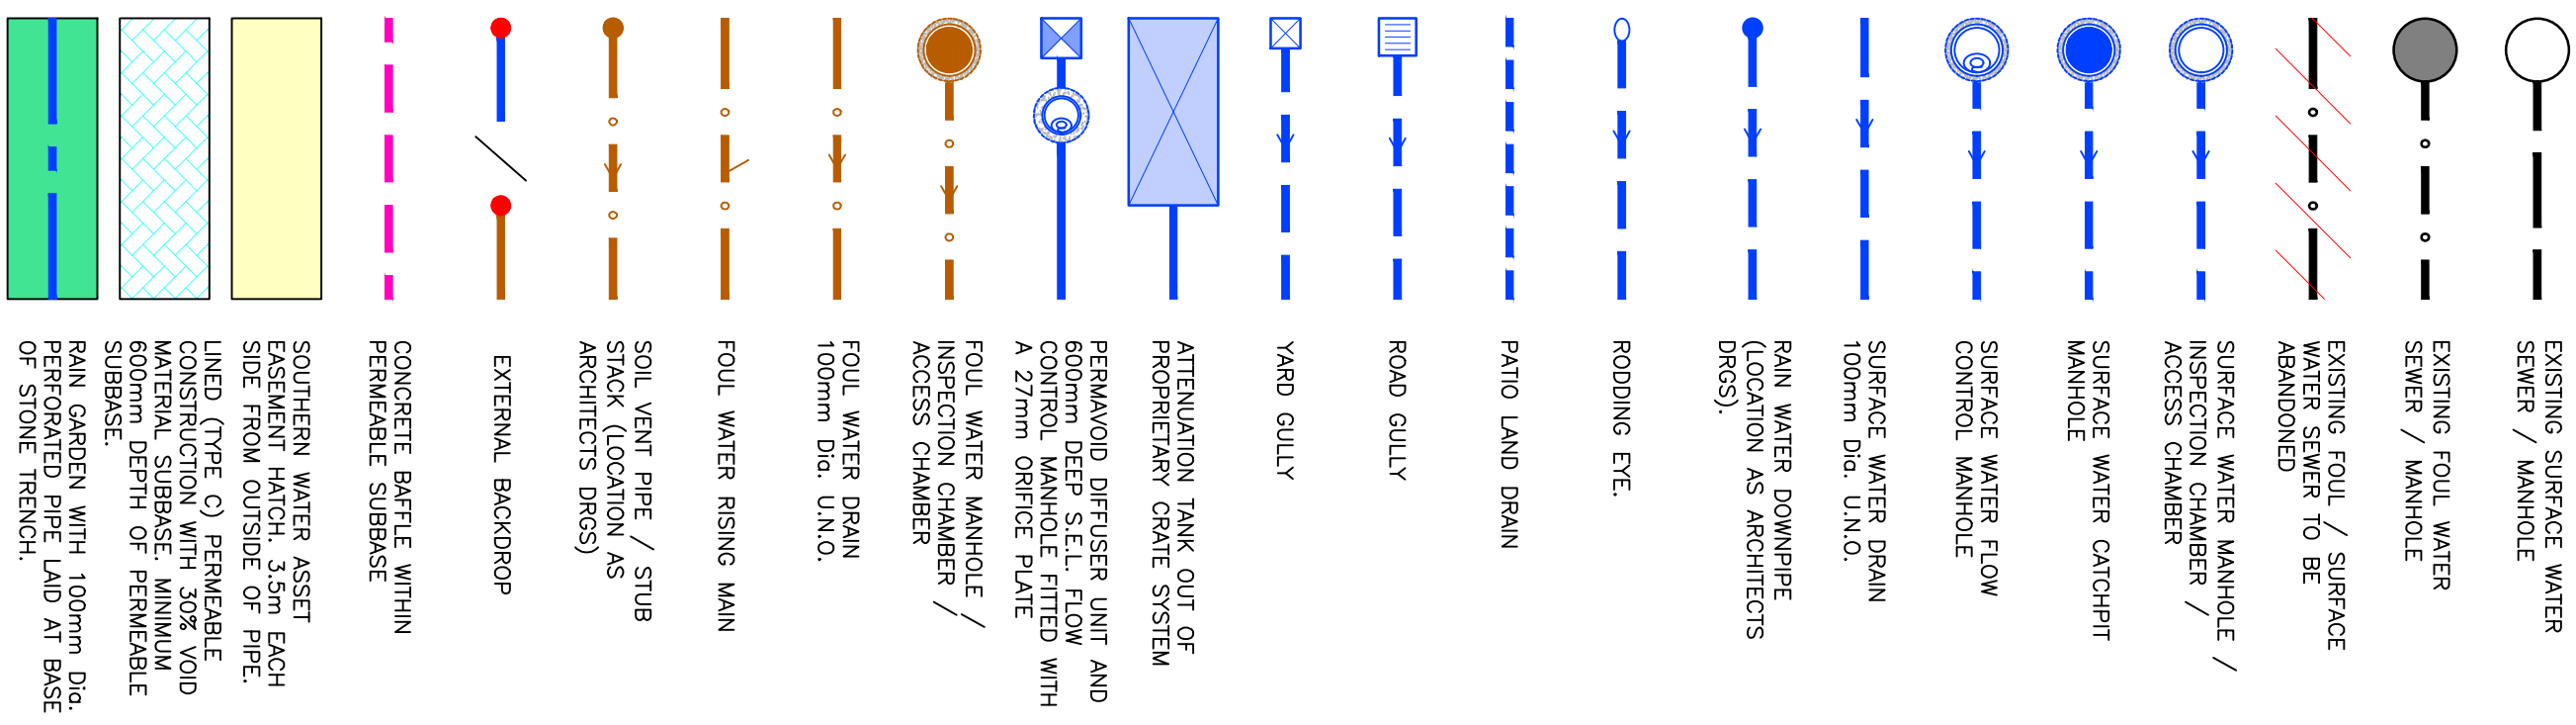

P04	24.11.2025	DISCHARGE RATE REDUCED	TA
P03	23.06.2025	LEAF AND SW COMMENTS ADDRESSED	TA
P02	14.03.2025	PLANNING SUBMISSION	TA
P01	24.01.2025	PRELIMINARY ISSUE FOR COMMENT	TA
Rev.	Date	Description	By

01489 890004
admin@archassociates.co.uk
www.archassociates.co.uk

LOVELLS

AYRE CHAMBERLAIN GAUNT

Project title
PHASE 1 AND 2, NOVARTIS SITE,
HORSHAM,
WEST SUSSEX.

Drawing title
**DRAINAGE,
GENERAL ARRANGEMENT.**

Scale	Paper size	Date	Drawn by	Checked by	Status
1:500	A1	JAN 2025	TA	CH	S3

Project code	Originator	Functional breakdown	Spatial breakdown	Form	Disciplin	Number	Revision
AAL426-AL-ED-XX-DP-C-5100-P04							