
Scale in Metres


0 1 2 3 4 5 10




EXISTING GARAGE PLAN
scale 1:100

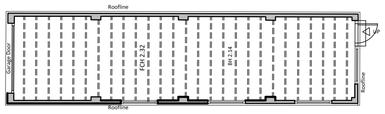


EXISTING GARAGE ROOF PLAN
scale 1:100

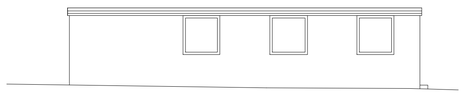

EXISTING ELEVATION EAST
scale 1:100

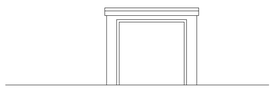

EXISTING ELEVATION SOUTH
scale 1:100

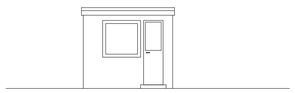


EXISTING ELEVATION NORTH
scale 1:100




EXISTING ELEVATION WEST
scale 1:100




PROPOSED GARAGE PLAN
scale 1:100

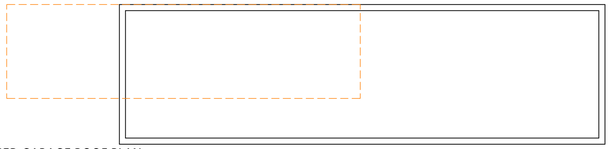

PROPOSED GARAGE ROOF PLAN
scale 1:100

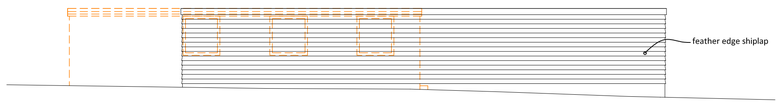


PROPOSED ELEVATION EAST
scale 1:100

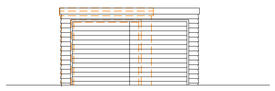

PROPOSED ELEVATION SOUTH
scale 1:100



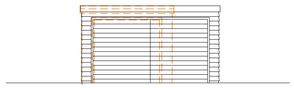

PROPOSED ELEVATION NORTH
scale 1:100



PROPOSED ELEVATION WEST
scale 1:100

rev	description	date	dwn	chk

1 : 100 @ A1 | drawn : GE | check : BH | issued : 19/11/24

LOMAX

Client : Steve Campbel	
Project : The Crows Nest	
Drawing Name : Existing / Proposed Garage	
Drawing No. : 20024-PA-011	Rev : -

architecture@lomax.design

Do not scale from this drawing