


PROPOSED LEISURE SUITE/ PADEL COURT
AND TANK ROOM CONVERSION

North

Existing swimming
Pool and surround

Existing cottage
With extension
consented

Padel Court

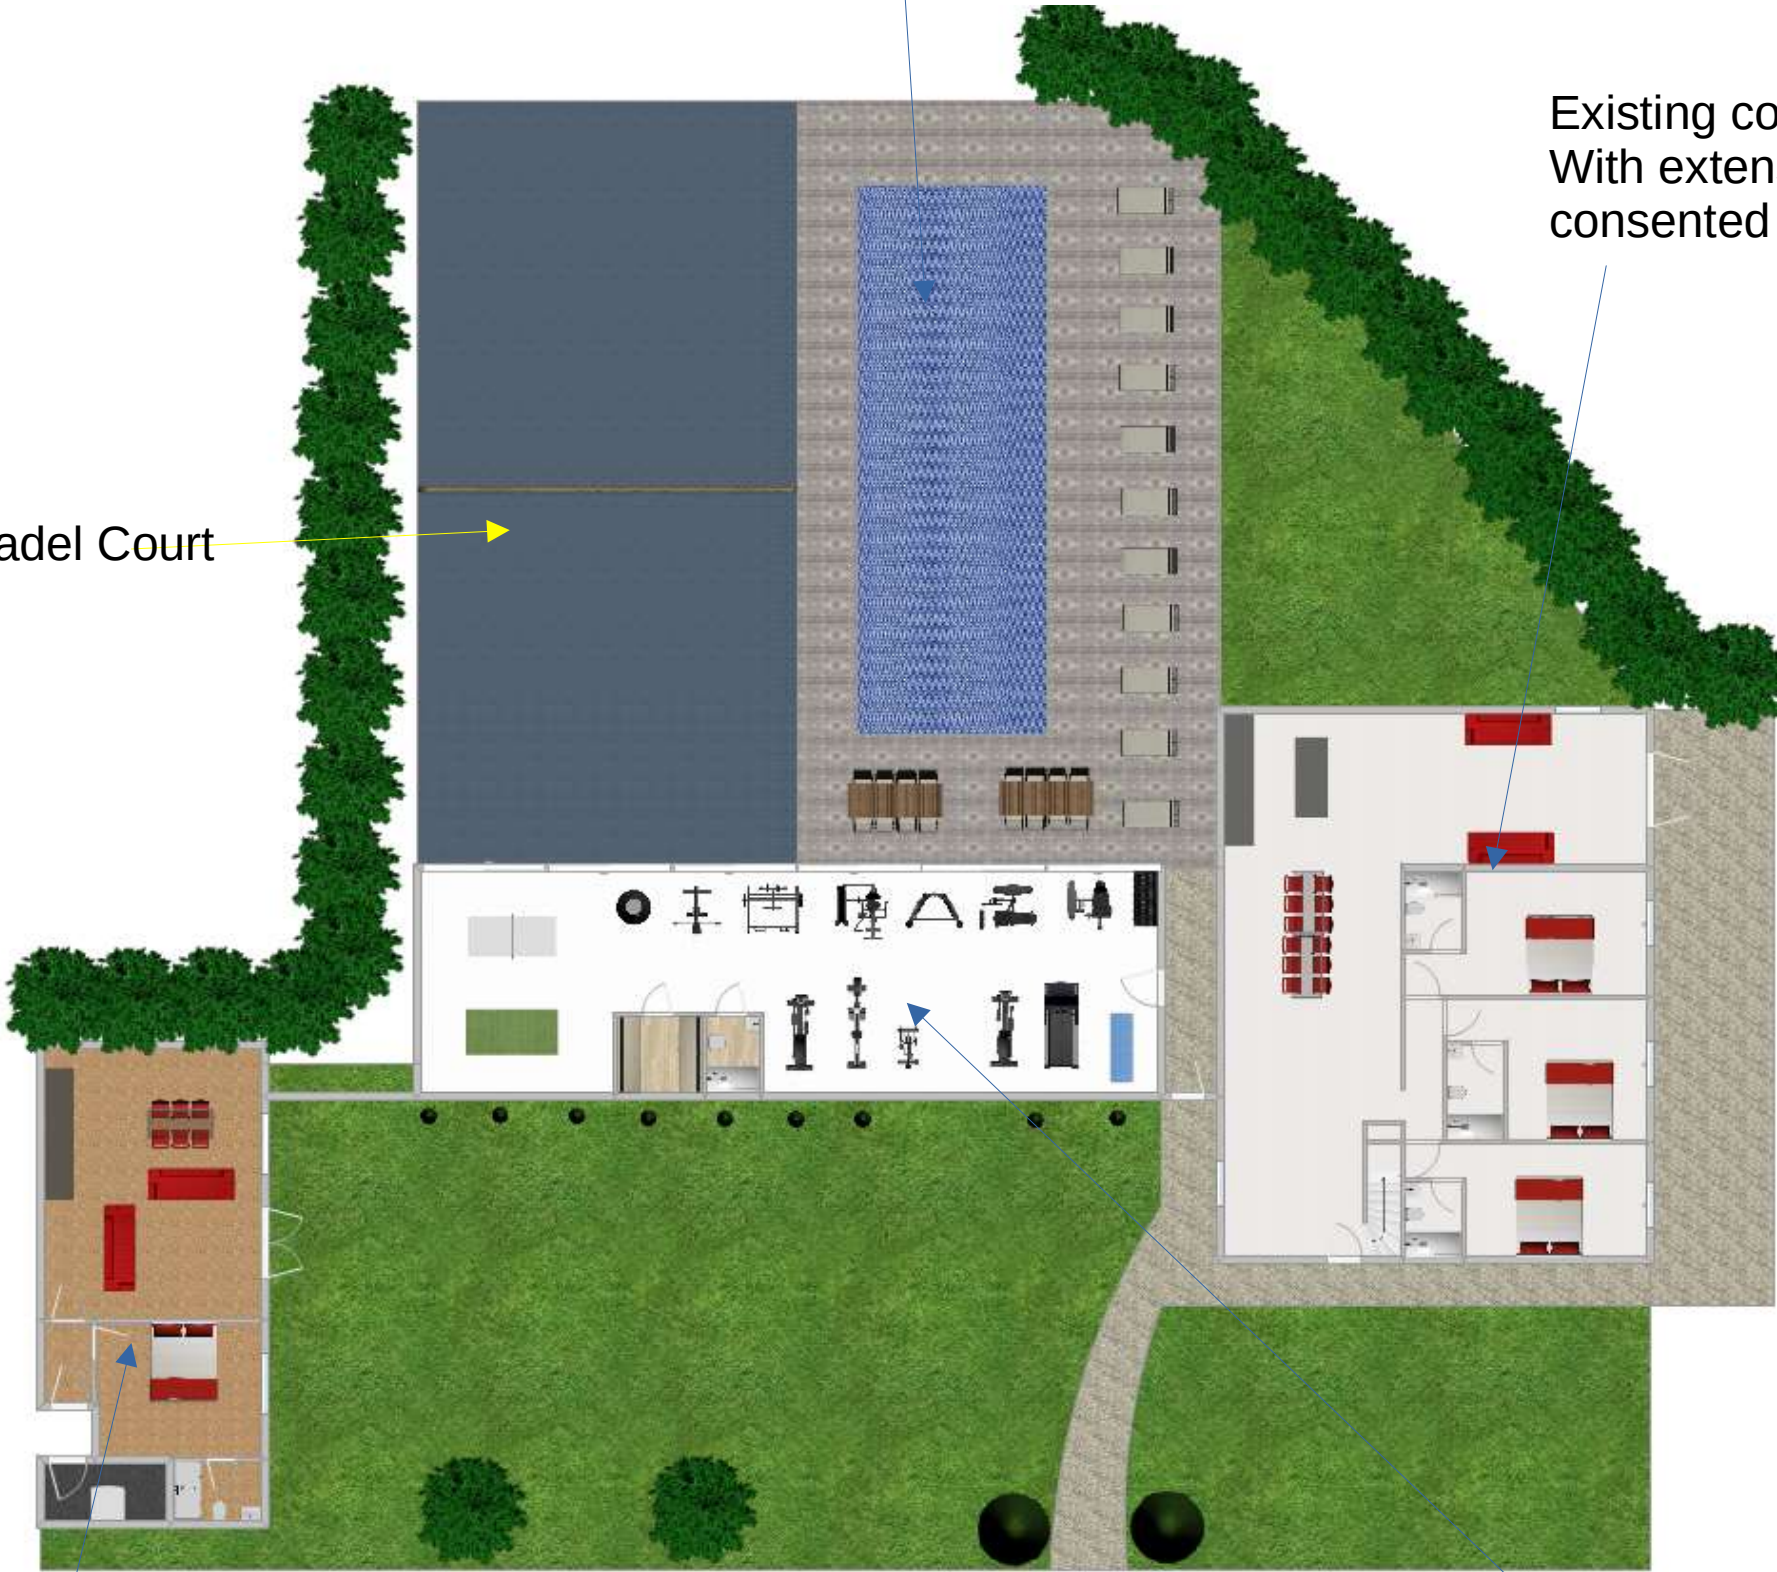

Tank room
1 bed holiday
let

Scale Bar 1:200 at A3

0

20

Leisure suite
Behind 3m stone
wall