




Existing East Elevation

1 : 100




Existing South Elevation

1 : 100

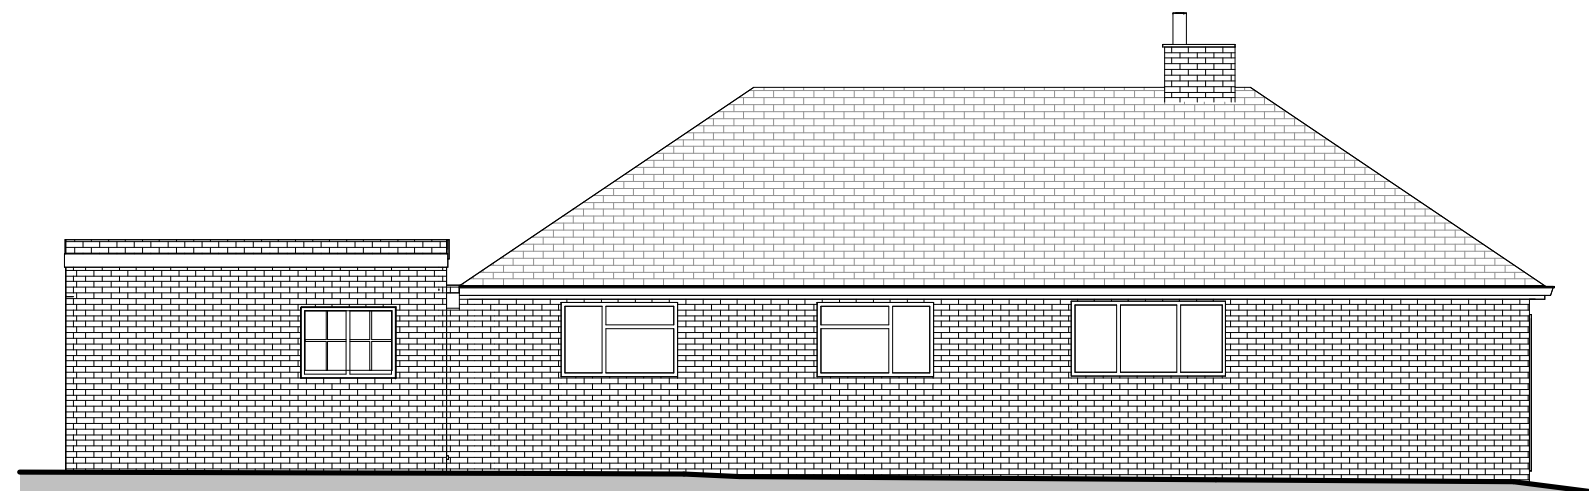

Existing West Elevation

1 : 100

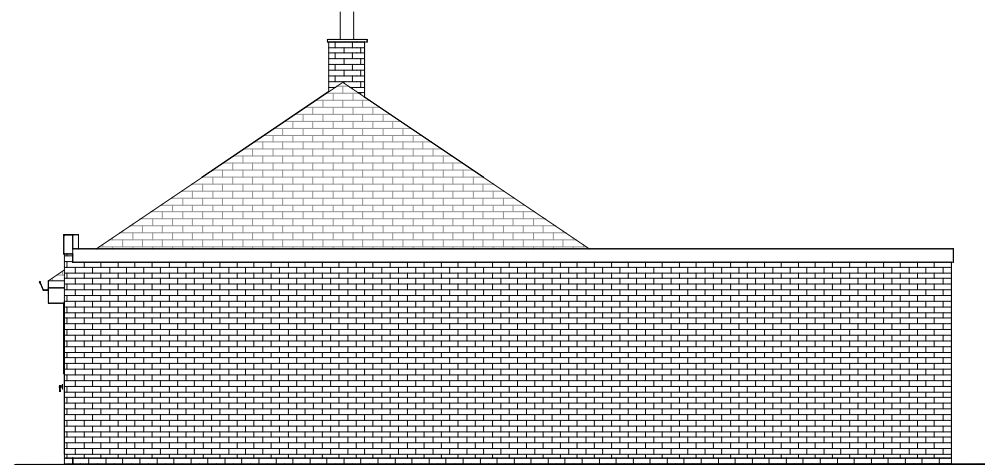

Existing North Elevation

1 : 100

