



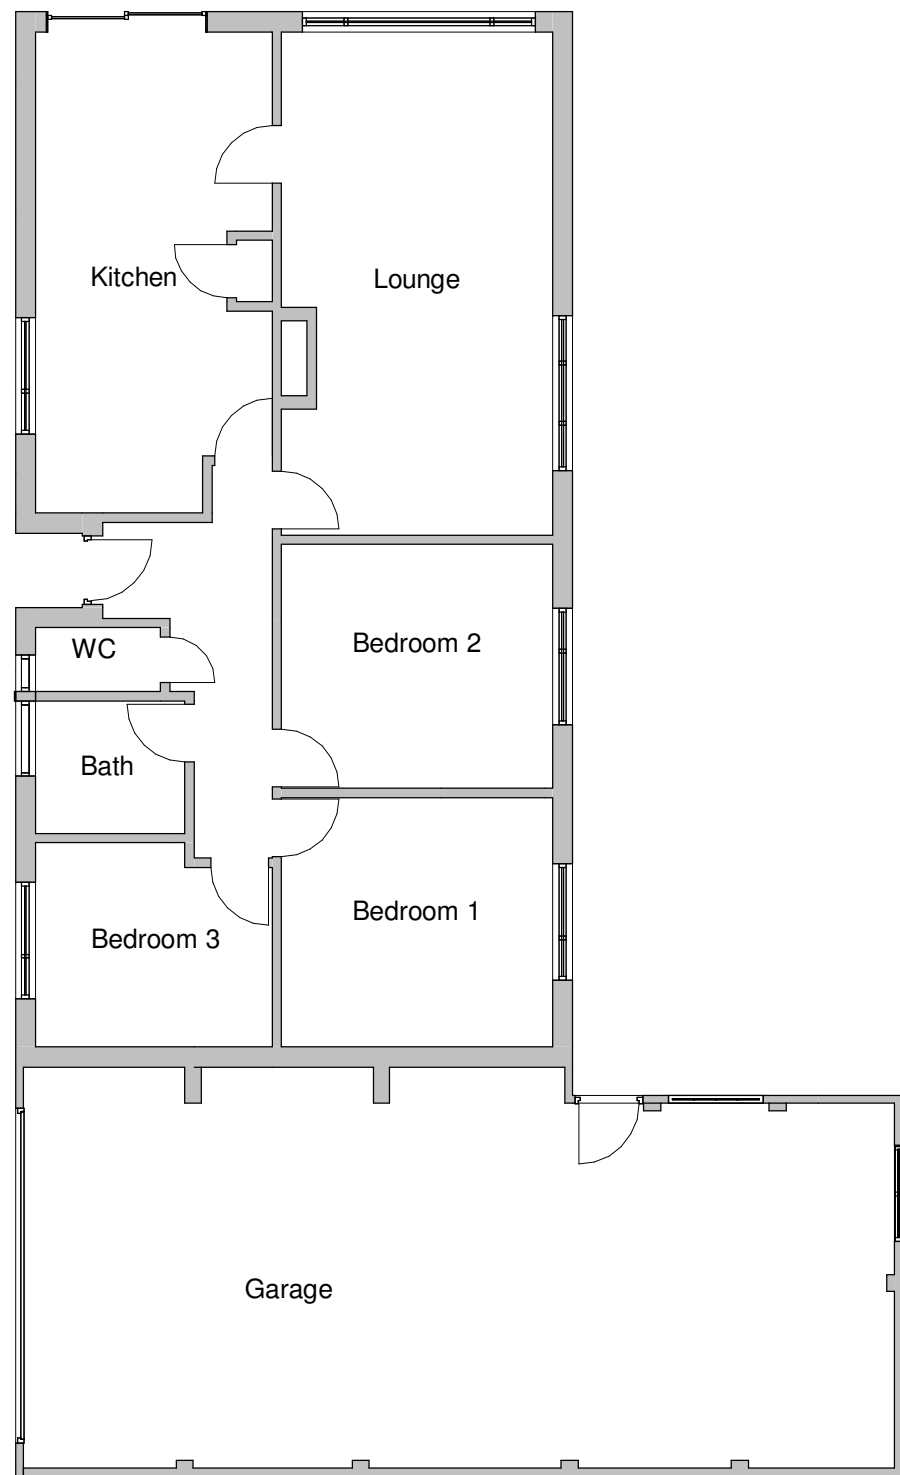

**Existing Ground Floor**  
1 : 100

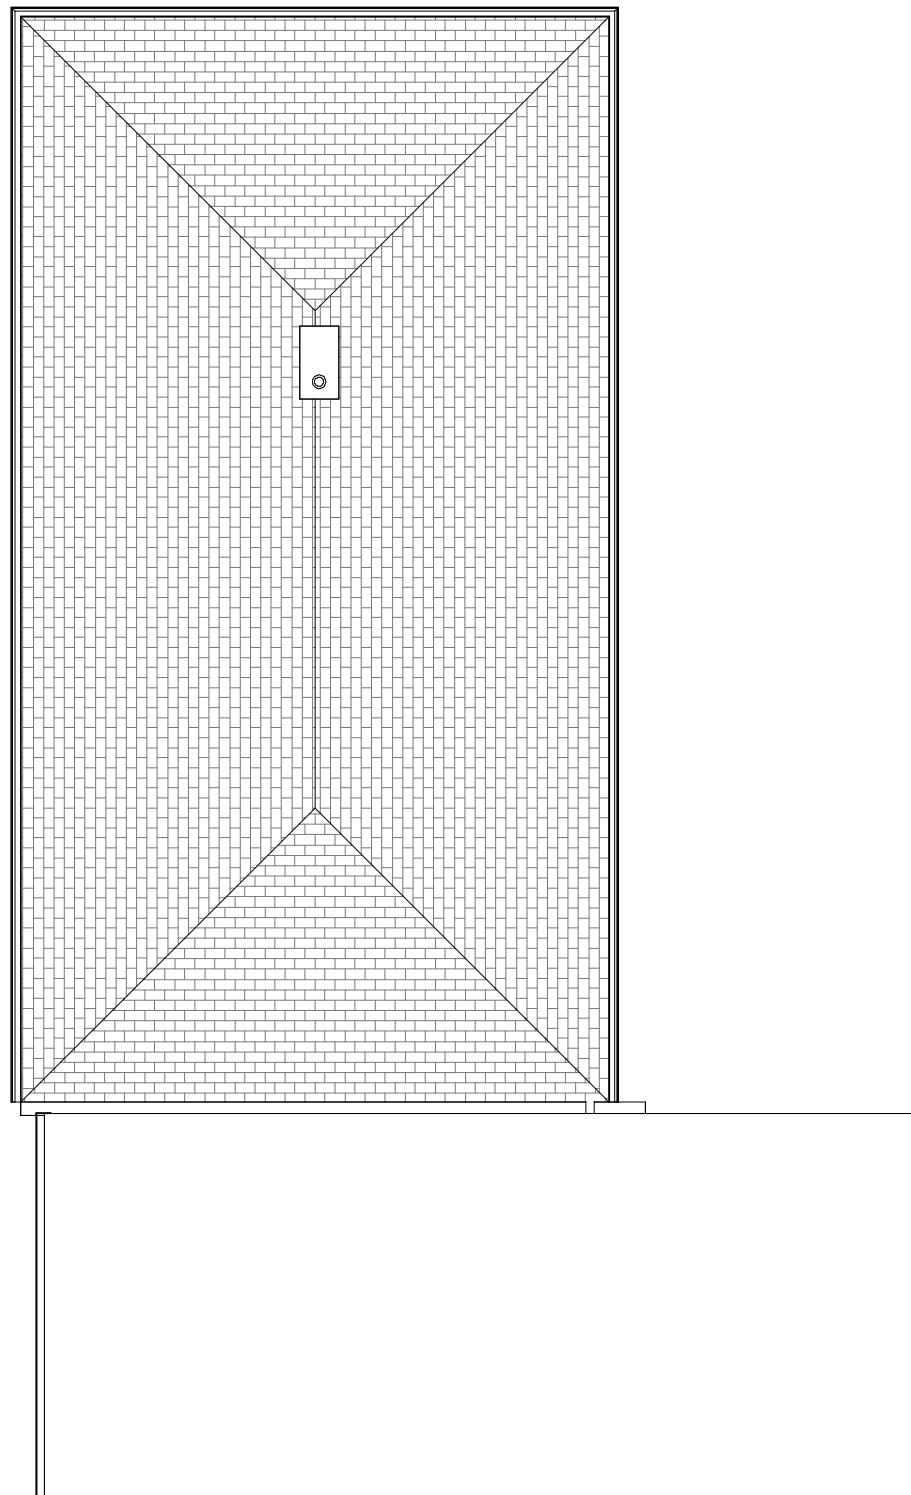

**Existing Roof Plan**  
1 : 100

