




Proposed East Elevation

1 : 100

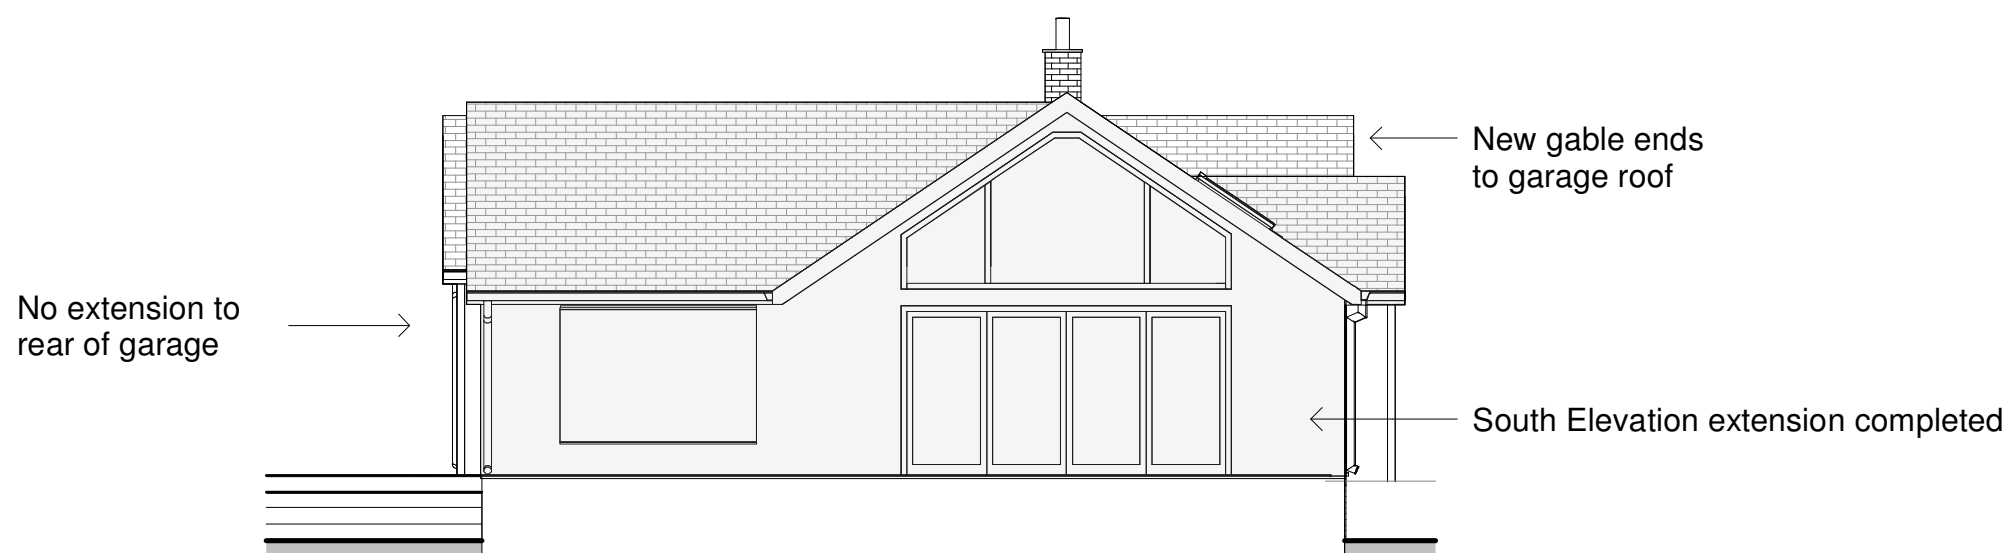

Proposed South Elevation

1 : 100

1:100
Metres
0 1 2 3 4 5 6 7
0 10 20

1:50
Metres
0 1 2 3 4 5
0 5 10 15 20