



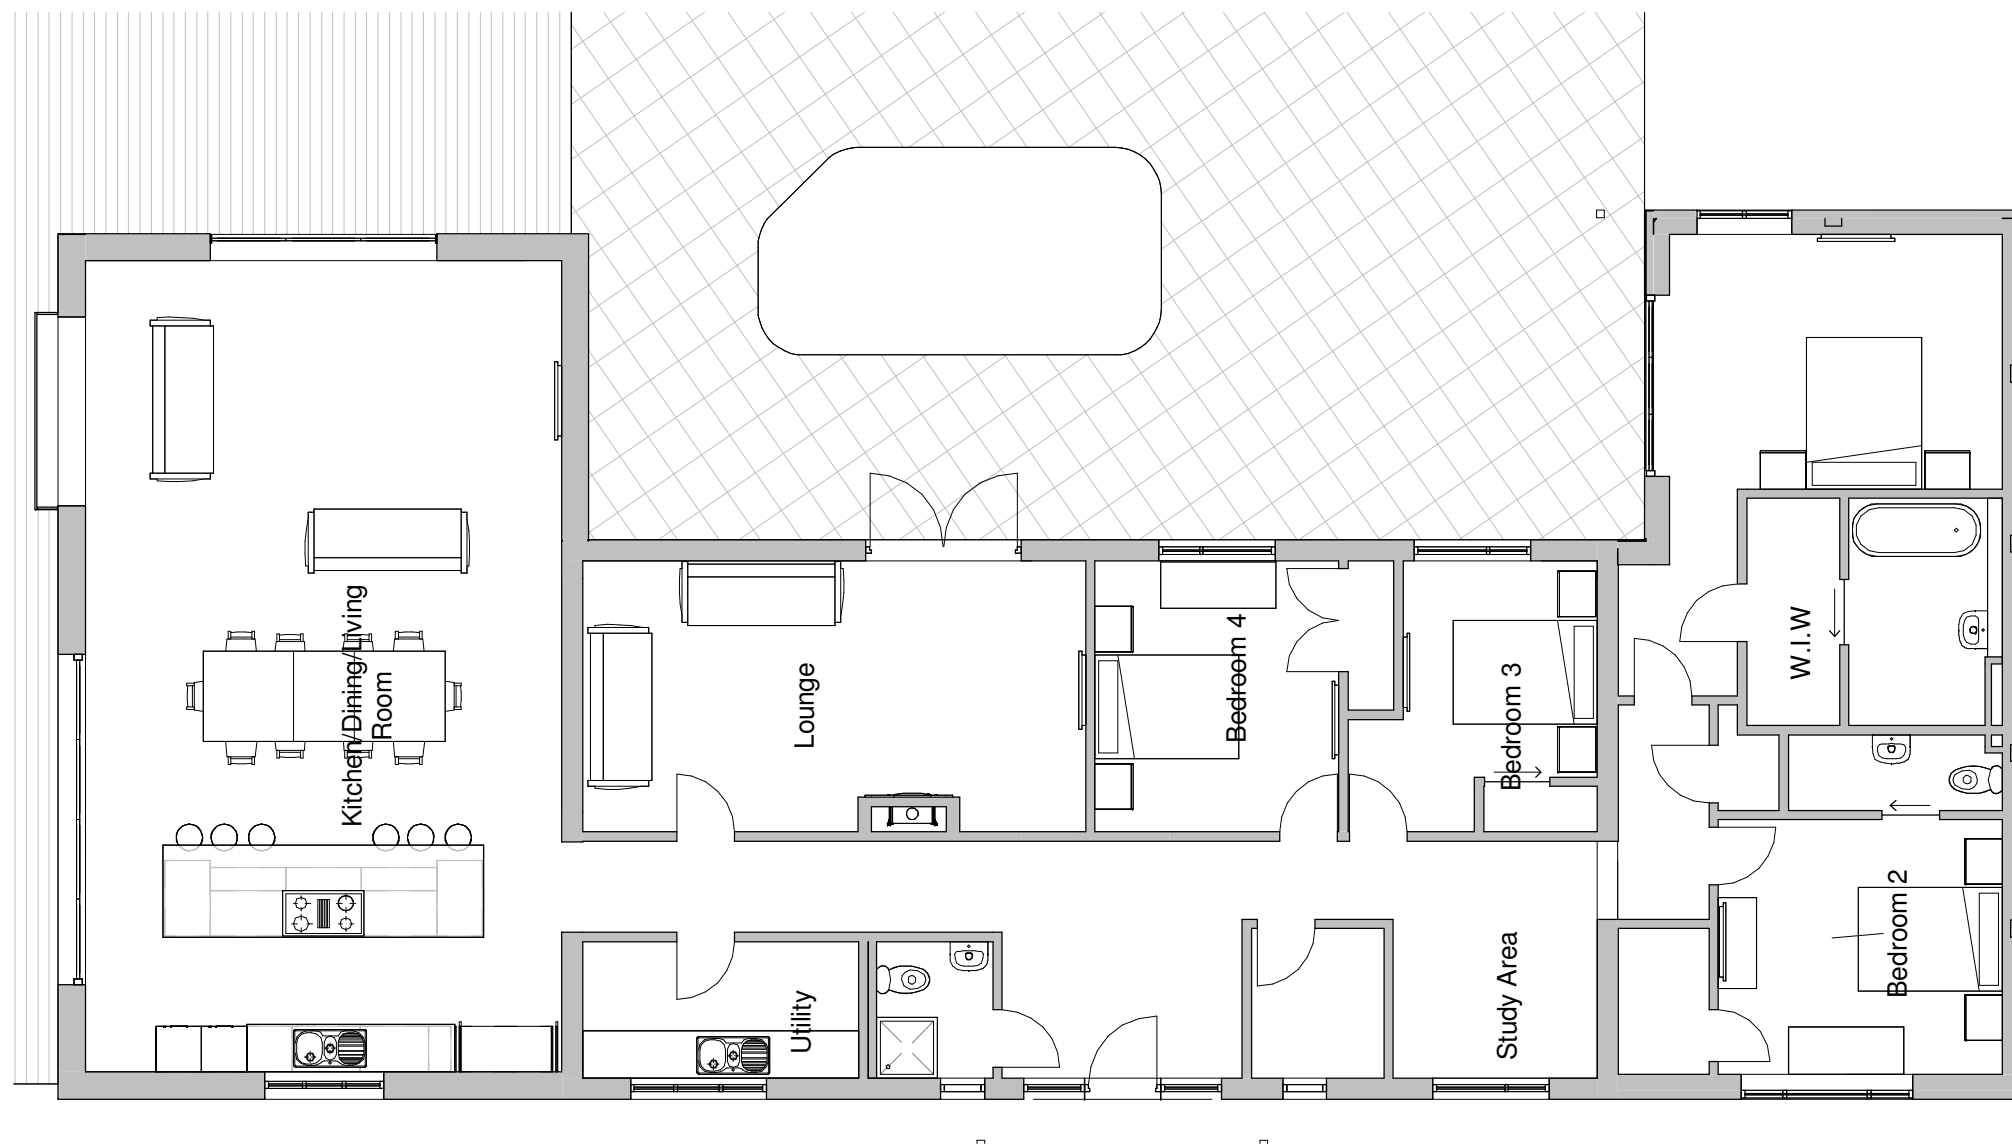

Proposed Floor Plan
1 : 100

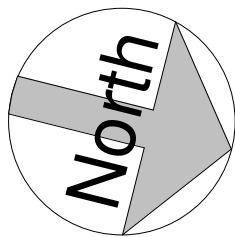