


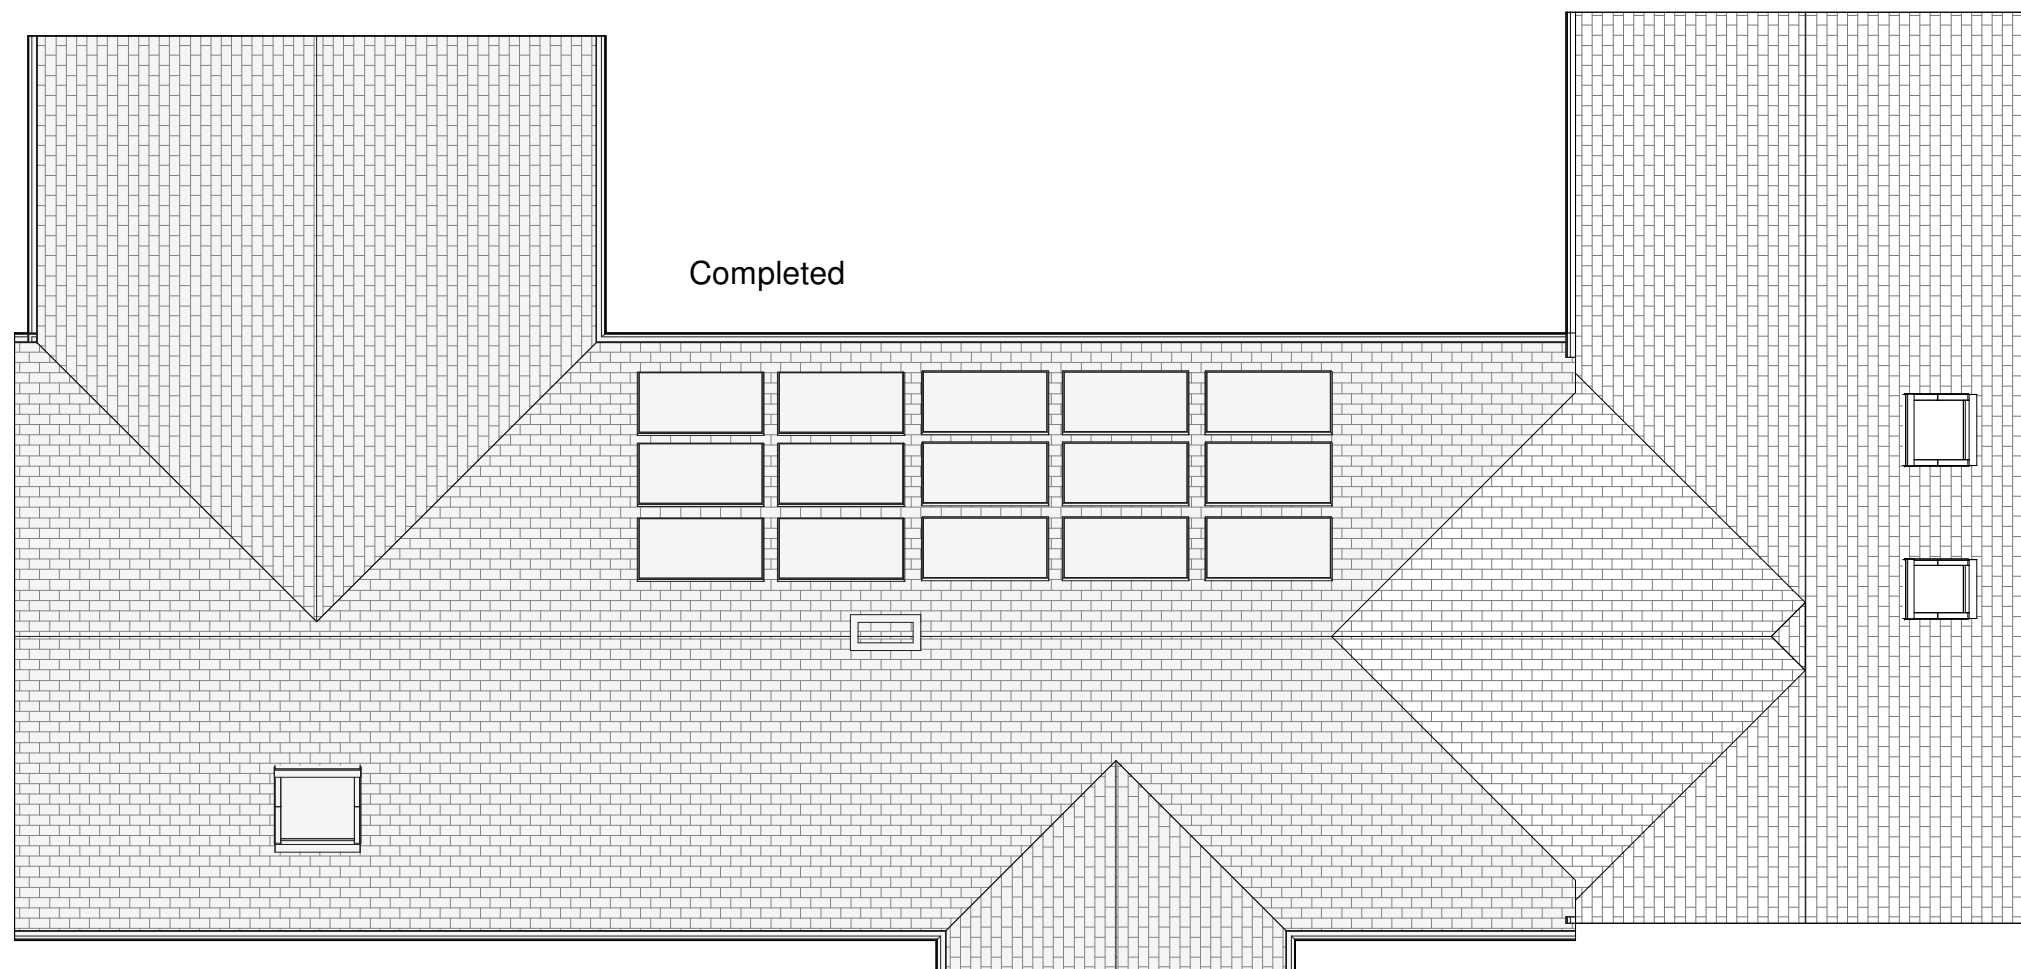

Proposed Roof Plan
1 : 100

