


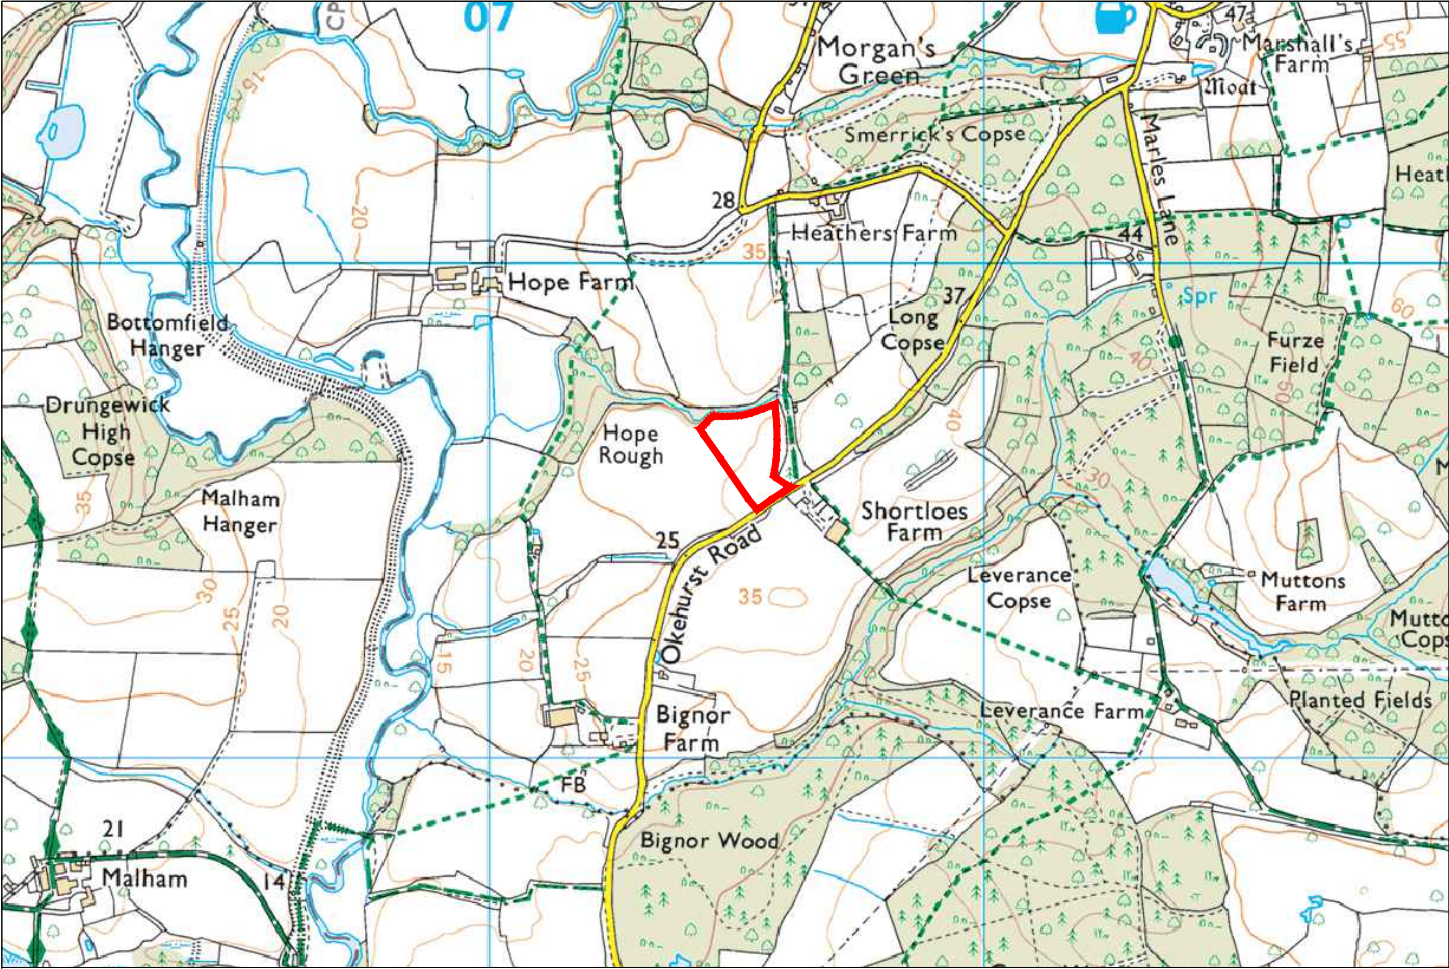

Client
Billingshurst Dog Field

Project
Secure Dog Field

Drawing Title
Location Plan

Scale
1:2000 @ A3


Date
26.02.26

Dwg no
0003-32-D02

Status
Prelim

Drawn
JW

 Application Site Boundary

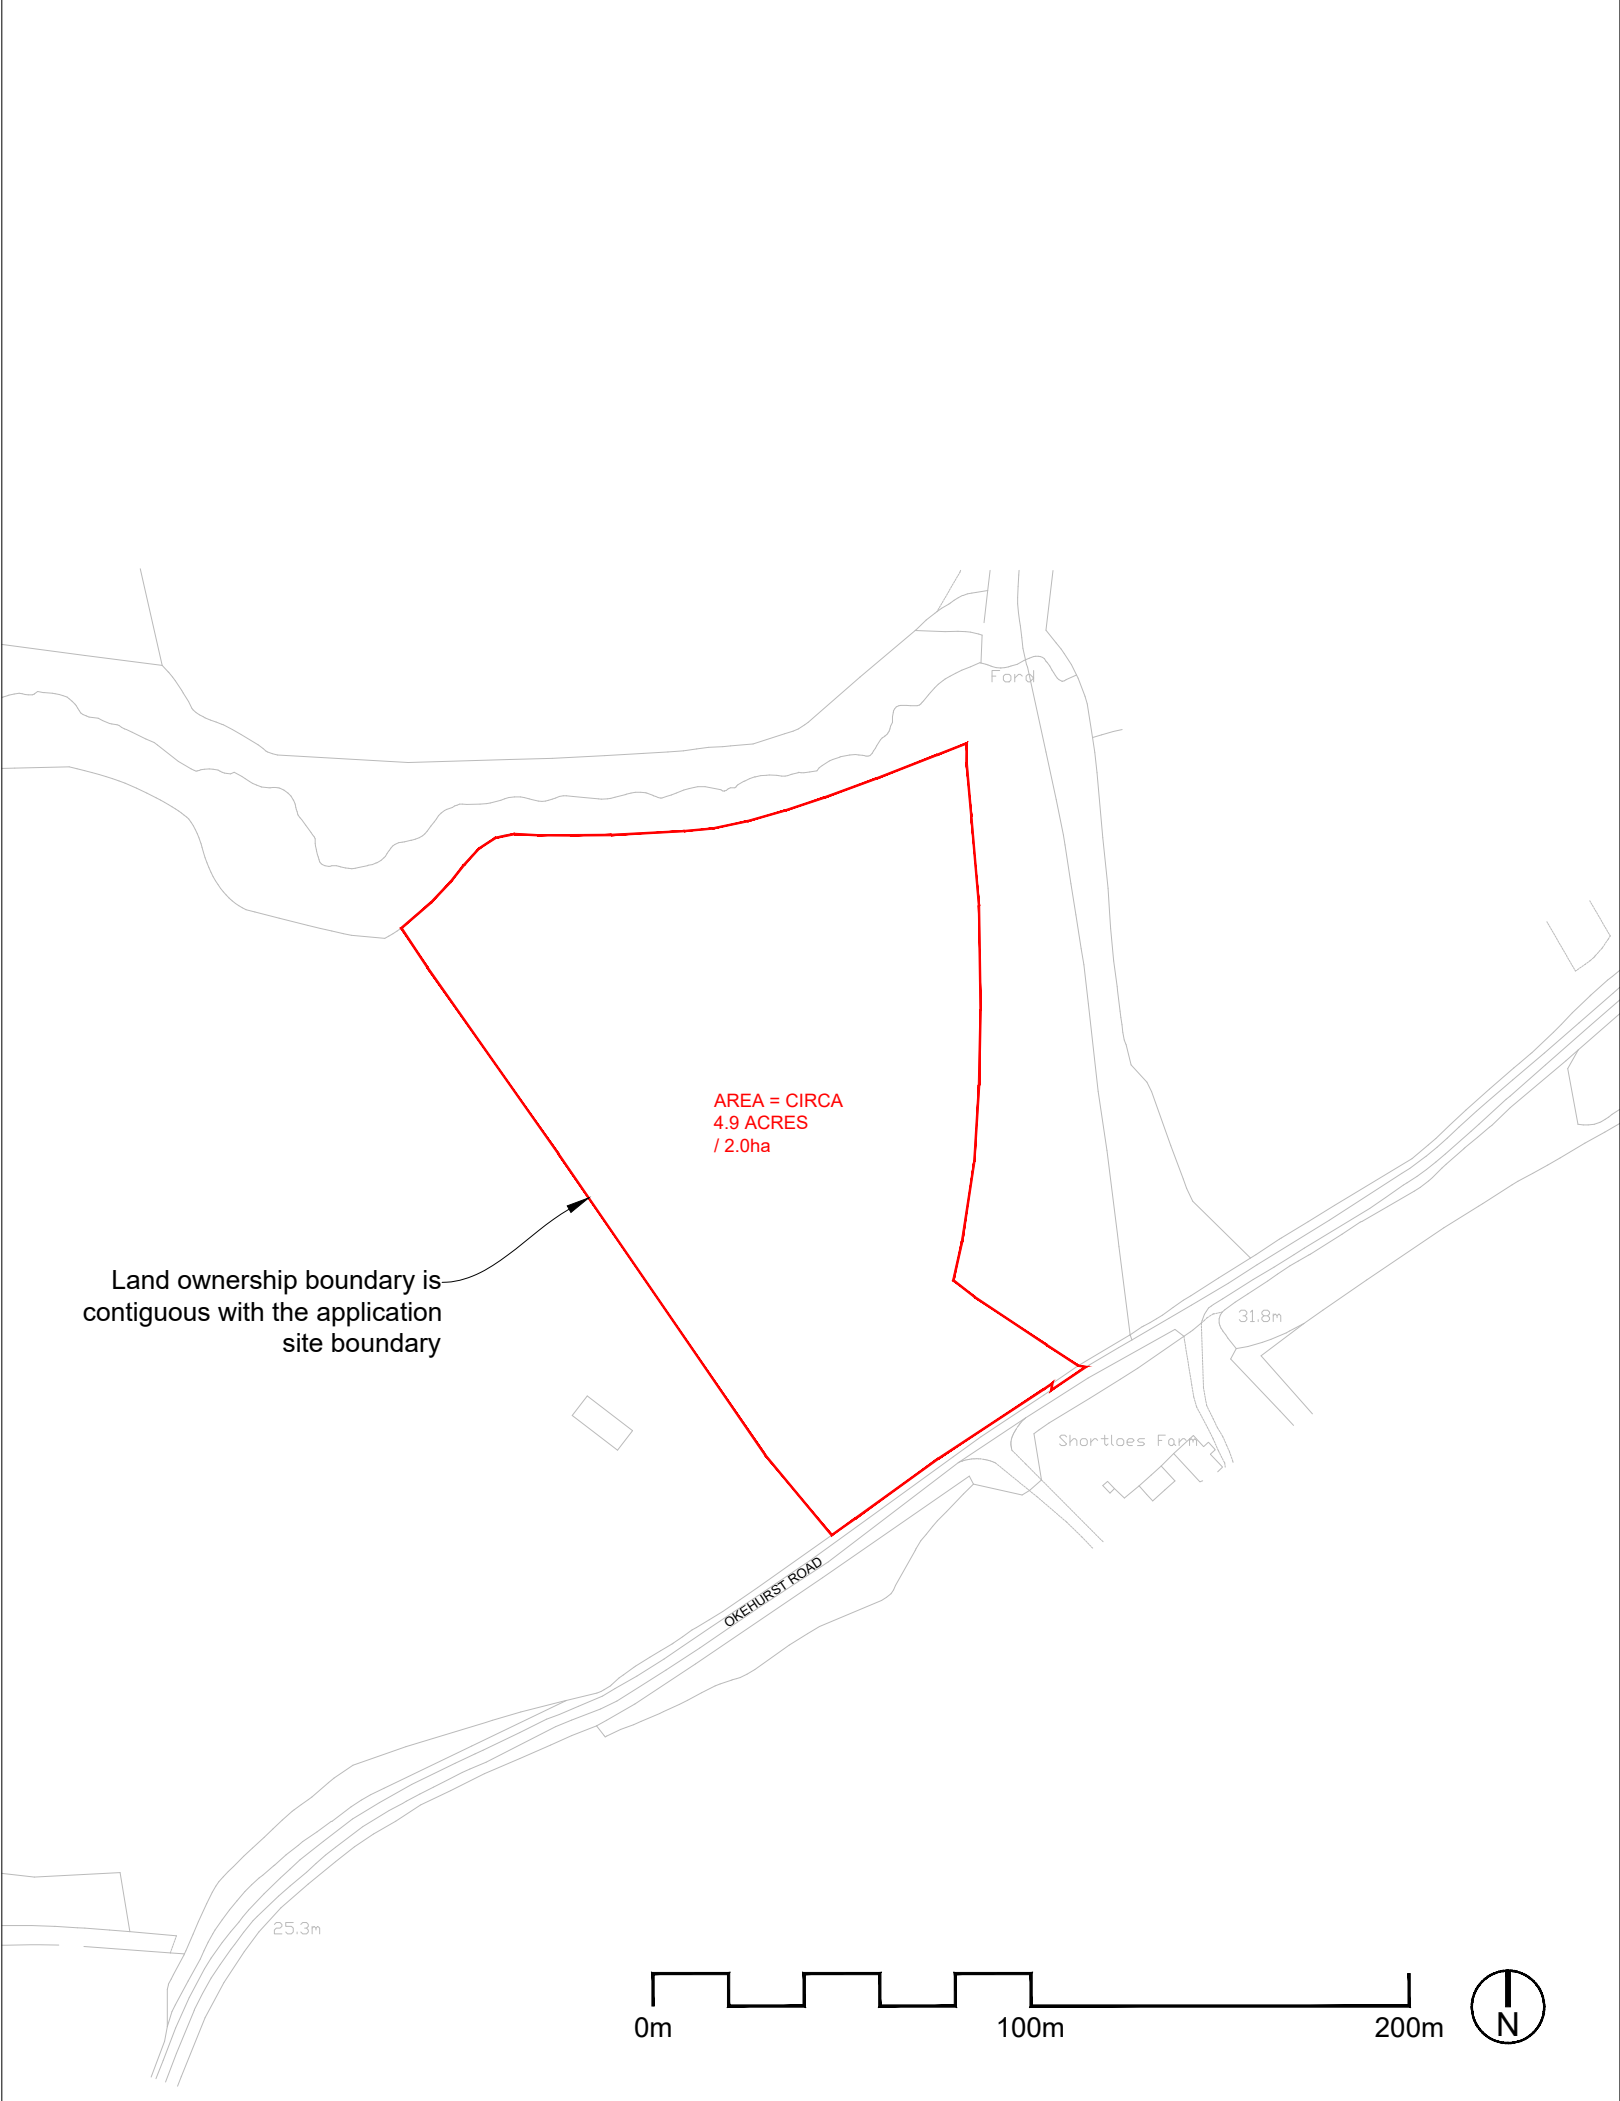

Jamie Whittall
Geospatial Design