


EAST ELEVATION 1 TO 100

EXISTING



PROPOSED

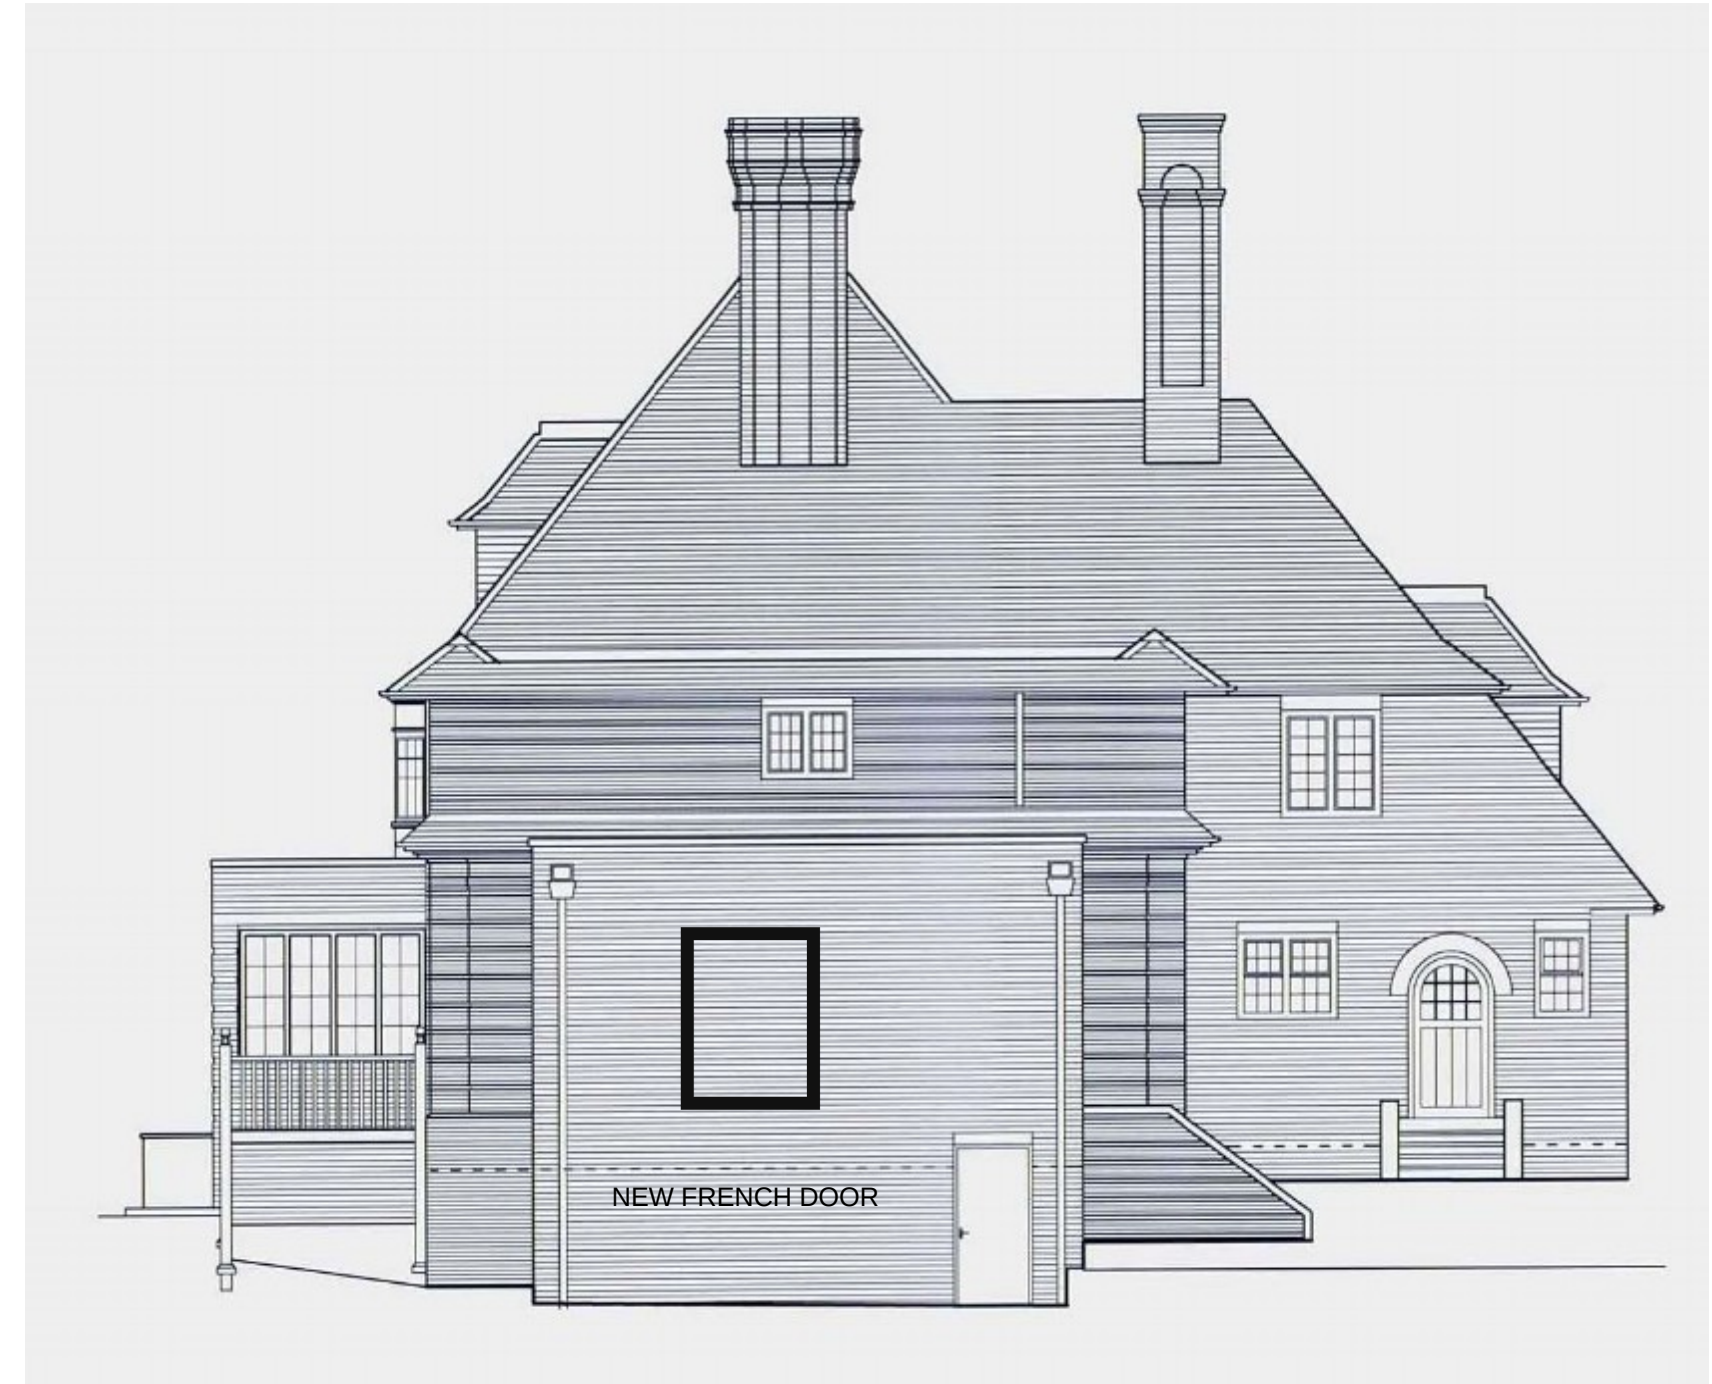

SCALE BAR

0

10