




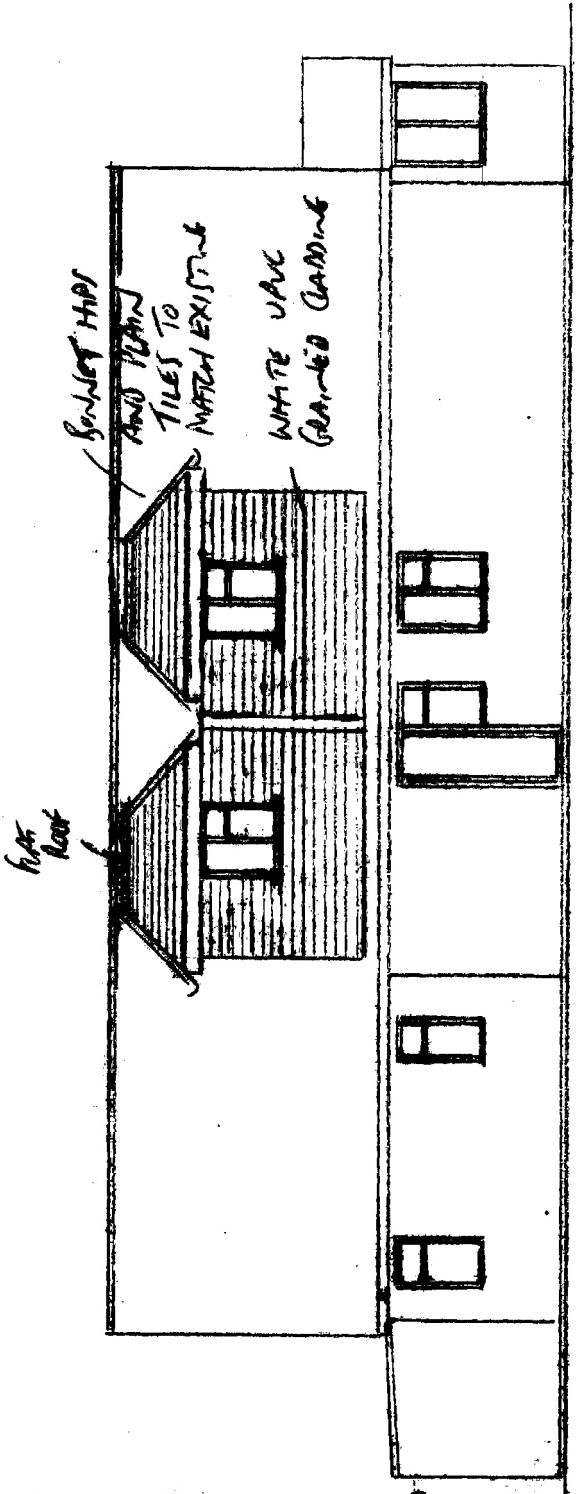


PROPOSED SIDE ELEVATION (E)

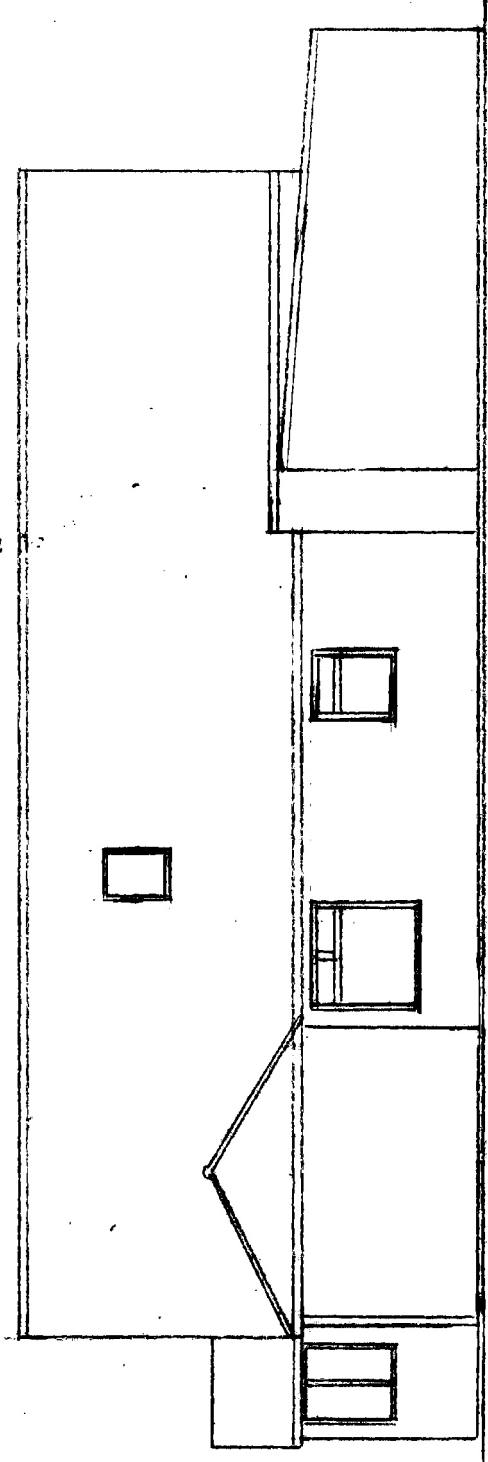

PROPOSED SIDE ELEVATION (W)

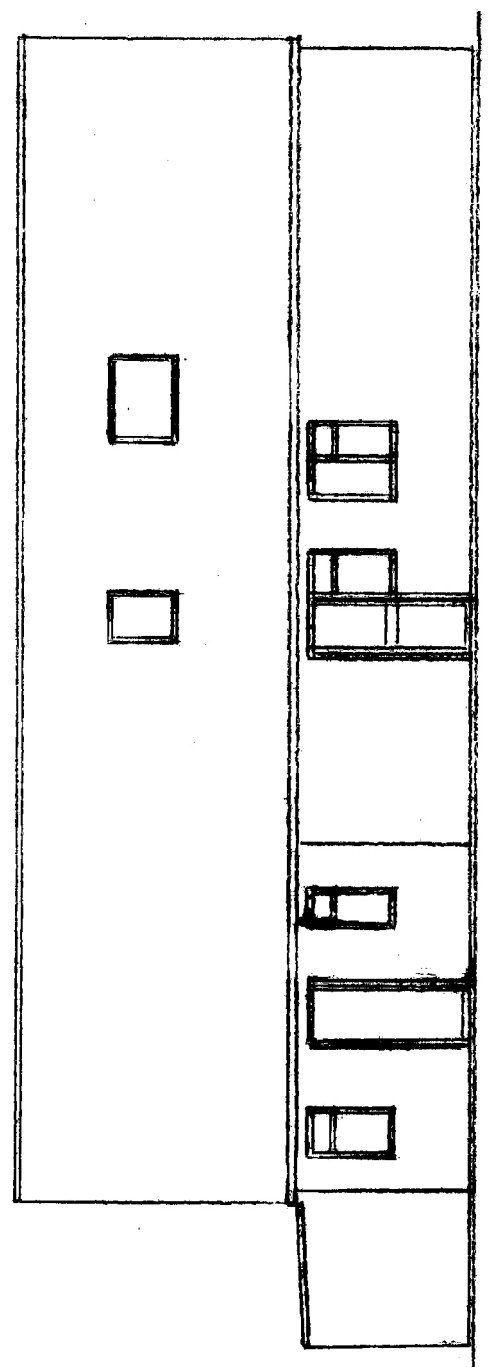

EXISTING SIDE ELEVATION (E)

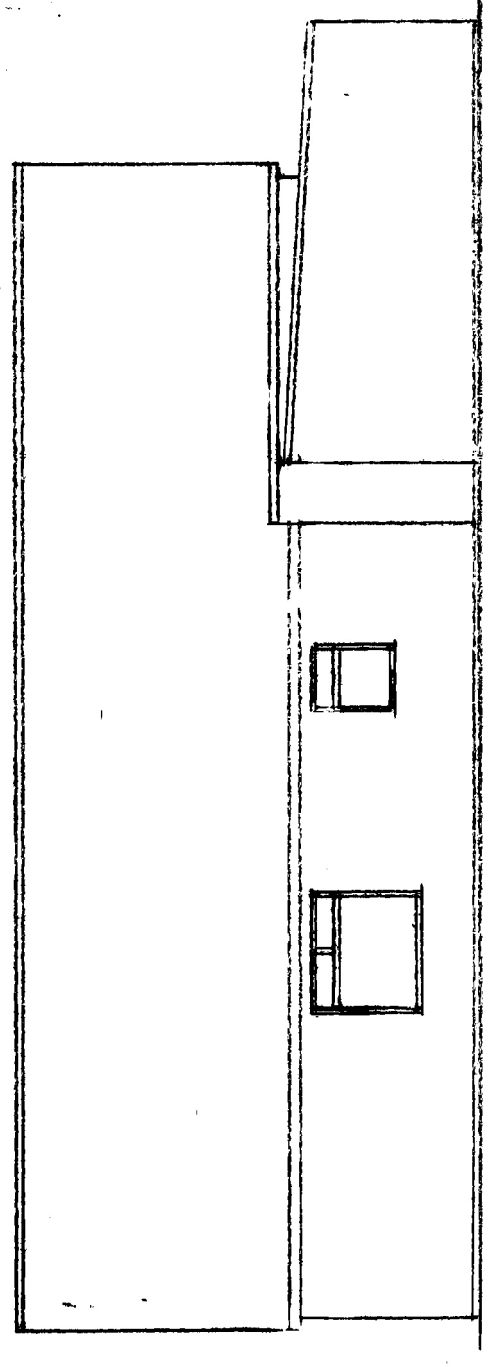

EXISTING SIDE ELEVATION (W)

PROPOSED DOWNER PORCH & SIDE EXTENSION
 8, CRICKETFIELD ROAD, HURSTHAY, RHODES
 SCALE 1:100
 17/11/2026
 EXISTING AND PROPOSED SIDE ELEVATIONS
 DWG NO 4A AMENDED 14/14/26

0 1 2 3 4 5
 SCALE (A3)