




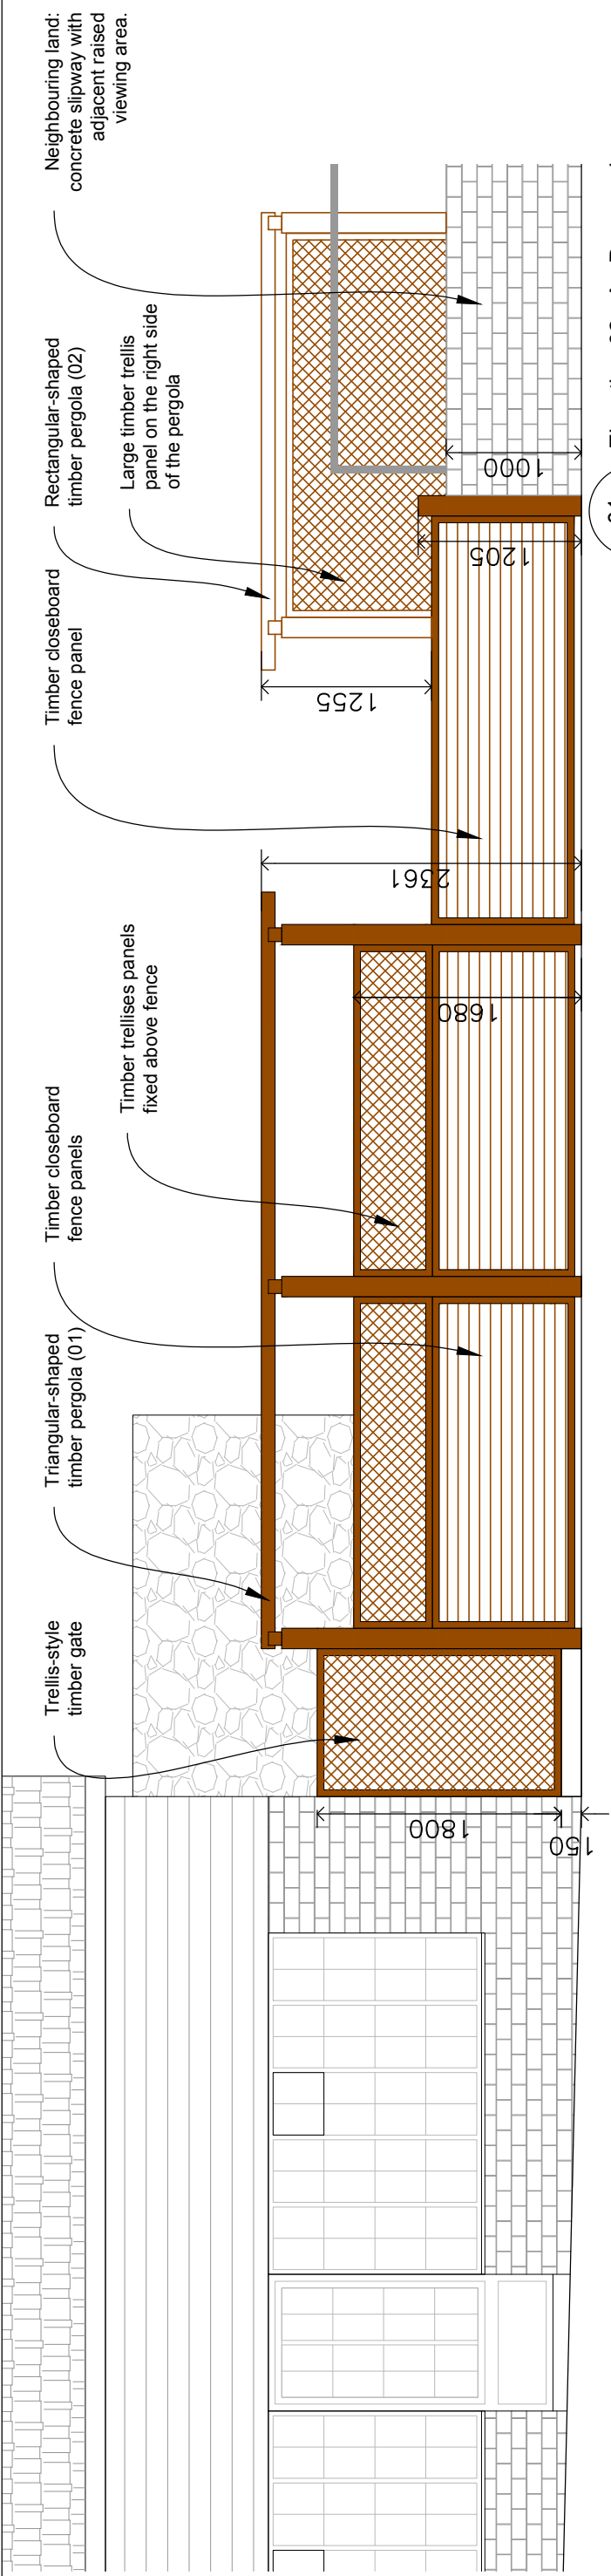


01 Elevation 02 - As Proposed
3002 1:50 (at A3)

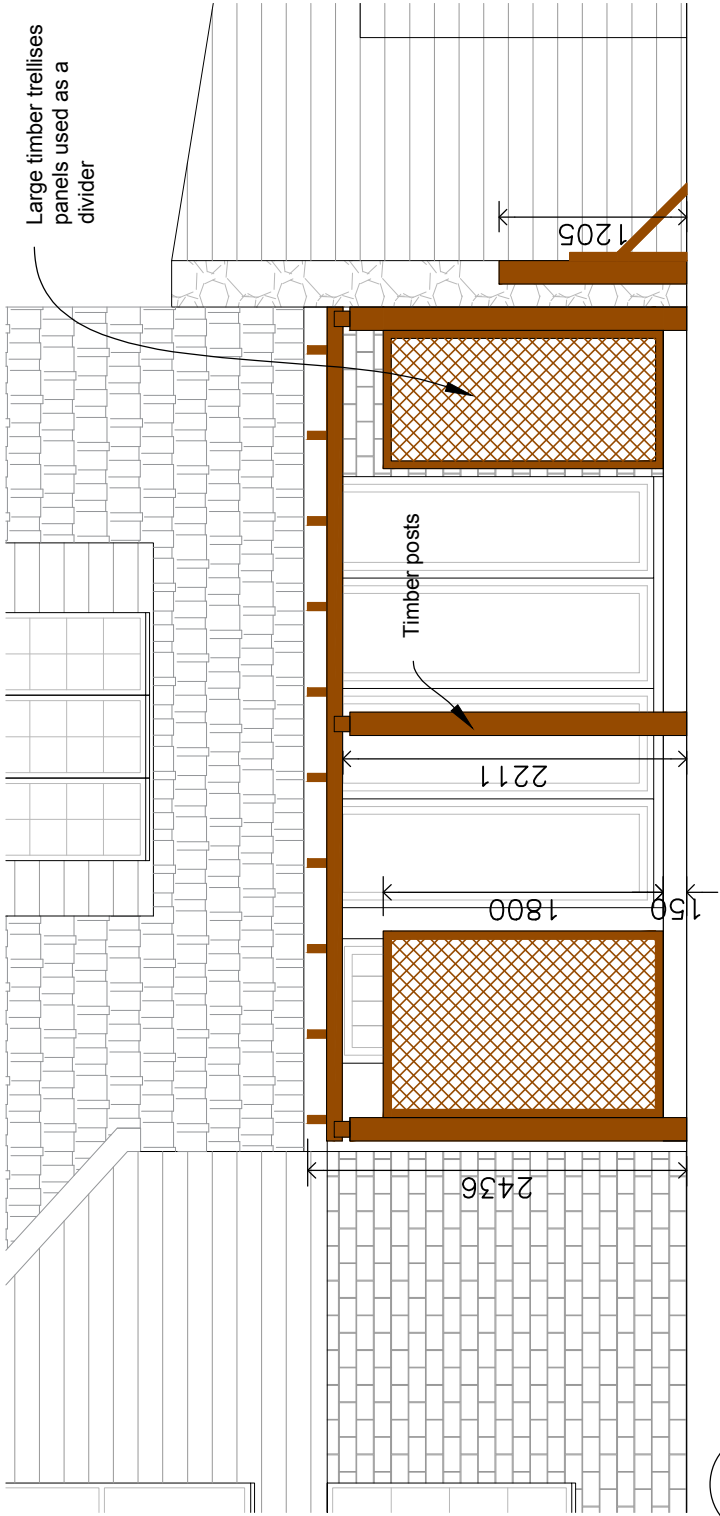


02 Elevation 01 - As Proposed
3002 1:50 (at A3)

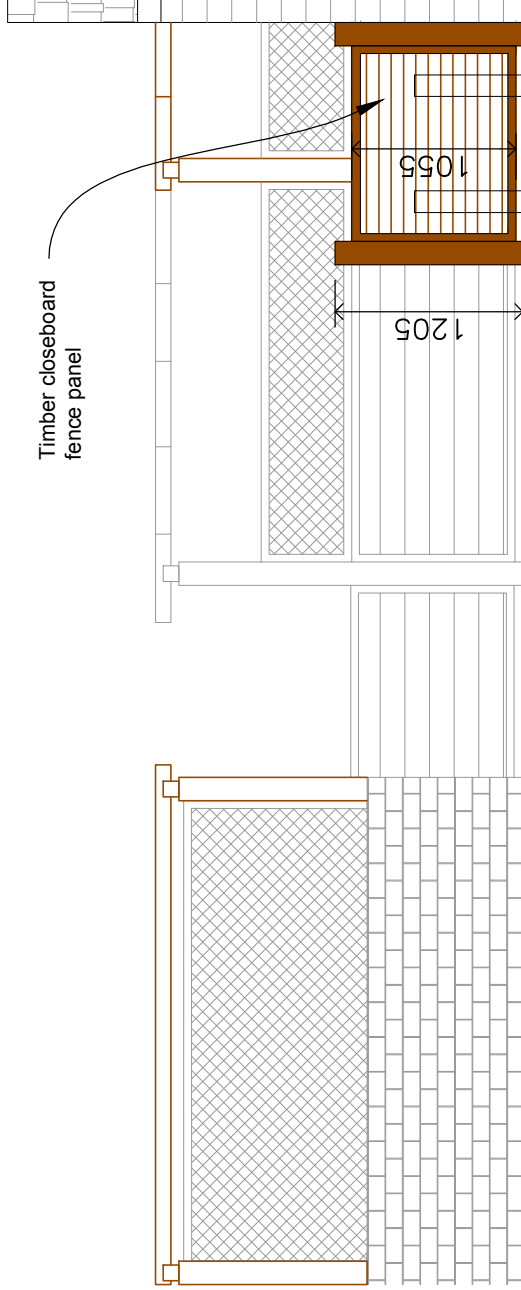


03 Elevation 04 - As Proposed
3002 1:50 (at A3)

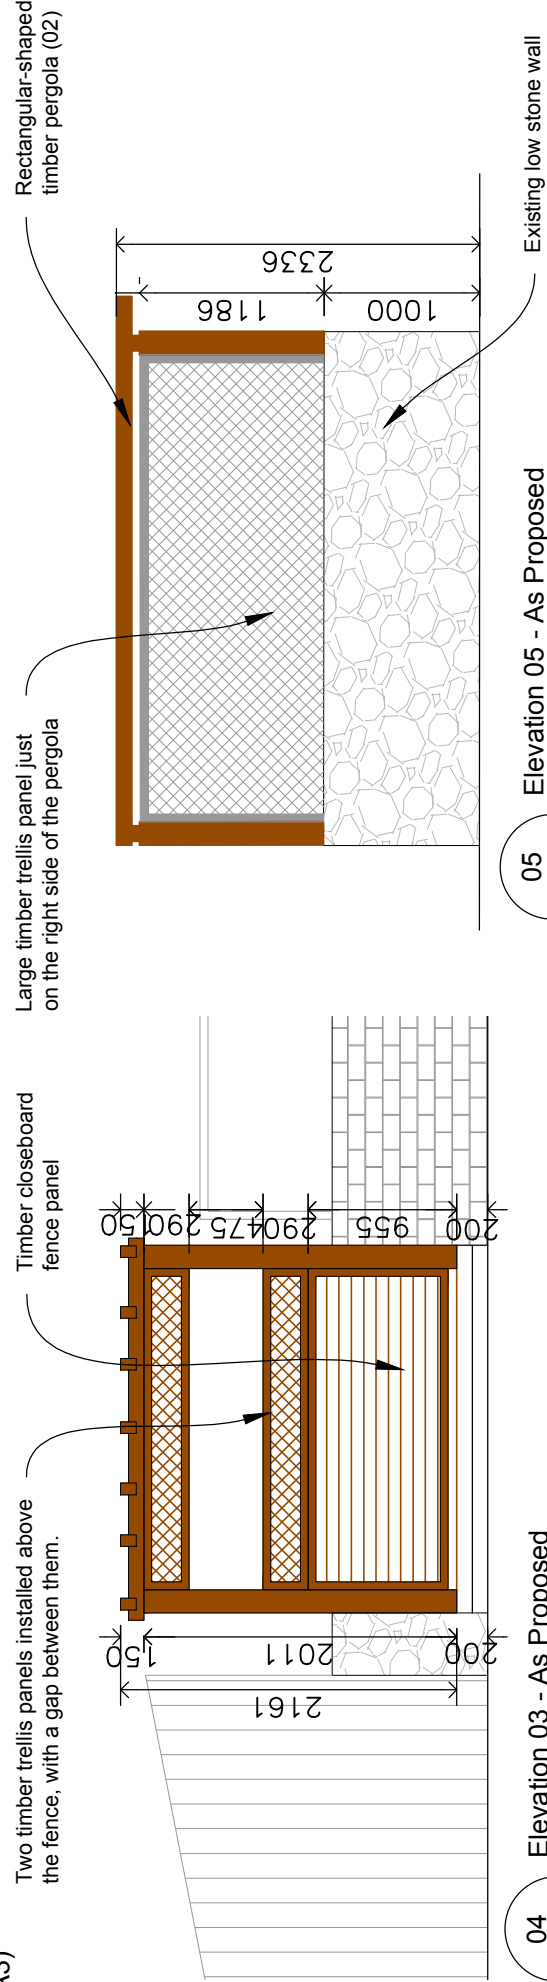

04 Elevation 03 - As Proposed
3002 1:50 (at A3)

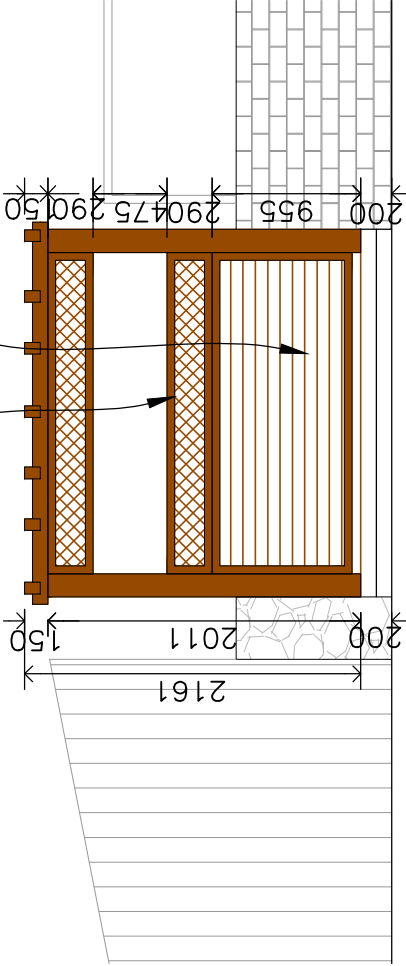

05 Elevation 05 - As Proposed
3002 1:50 (at A3)

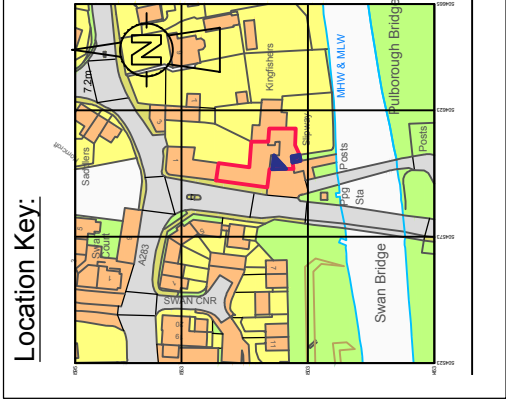



Proteus Management
Home Extension Consultants

Project
Retrospective planning for two external timber structures at Macklin's Swan Bridge, Pulborough RH20 2BJ

Drawing Title:
Proposed Detailed Elevation

Drawing Number:
110/3002

Date:
1/1/25

Revision:
A

Scale: (at A3)
1:50

Status:
Planning Permission

Client:
Bev and Burt Ltd

