
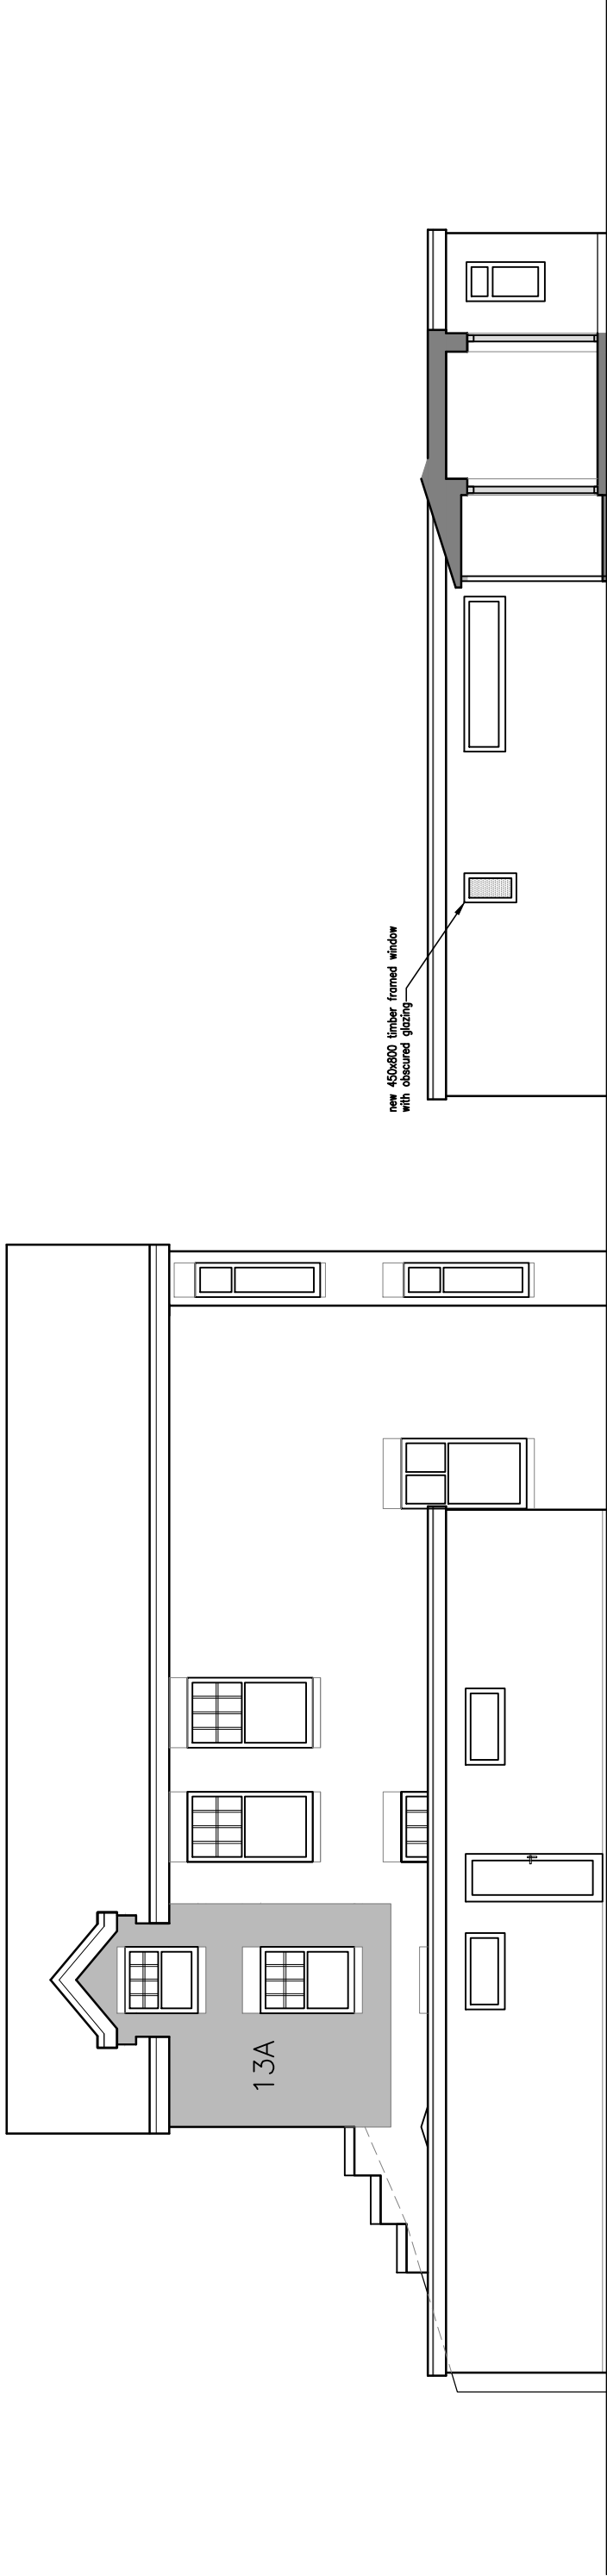
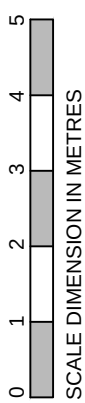


A

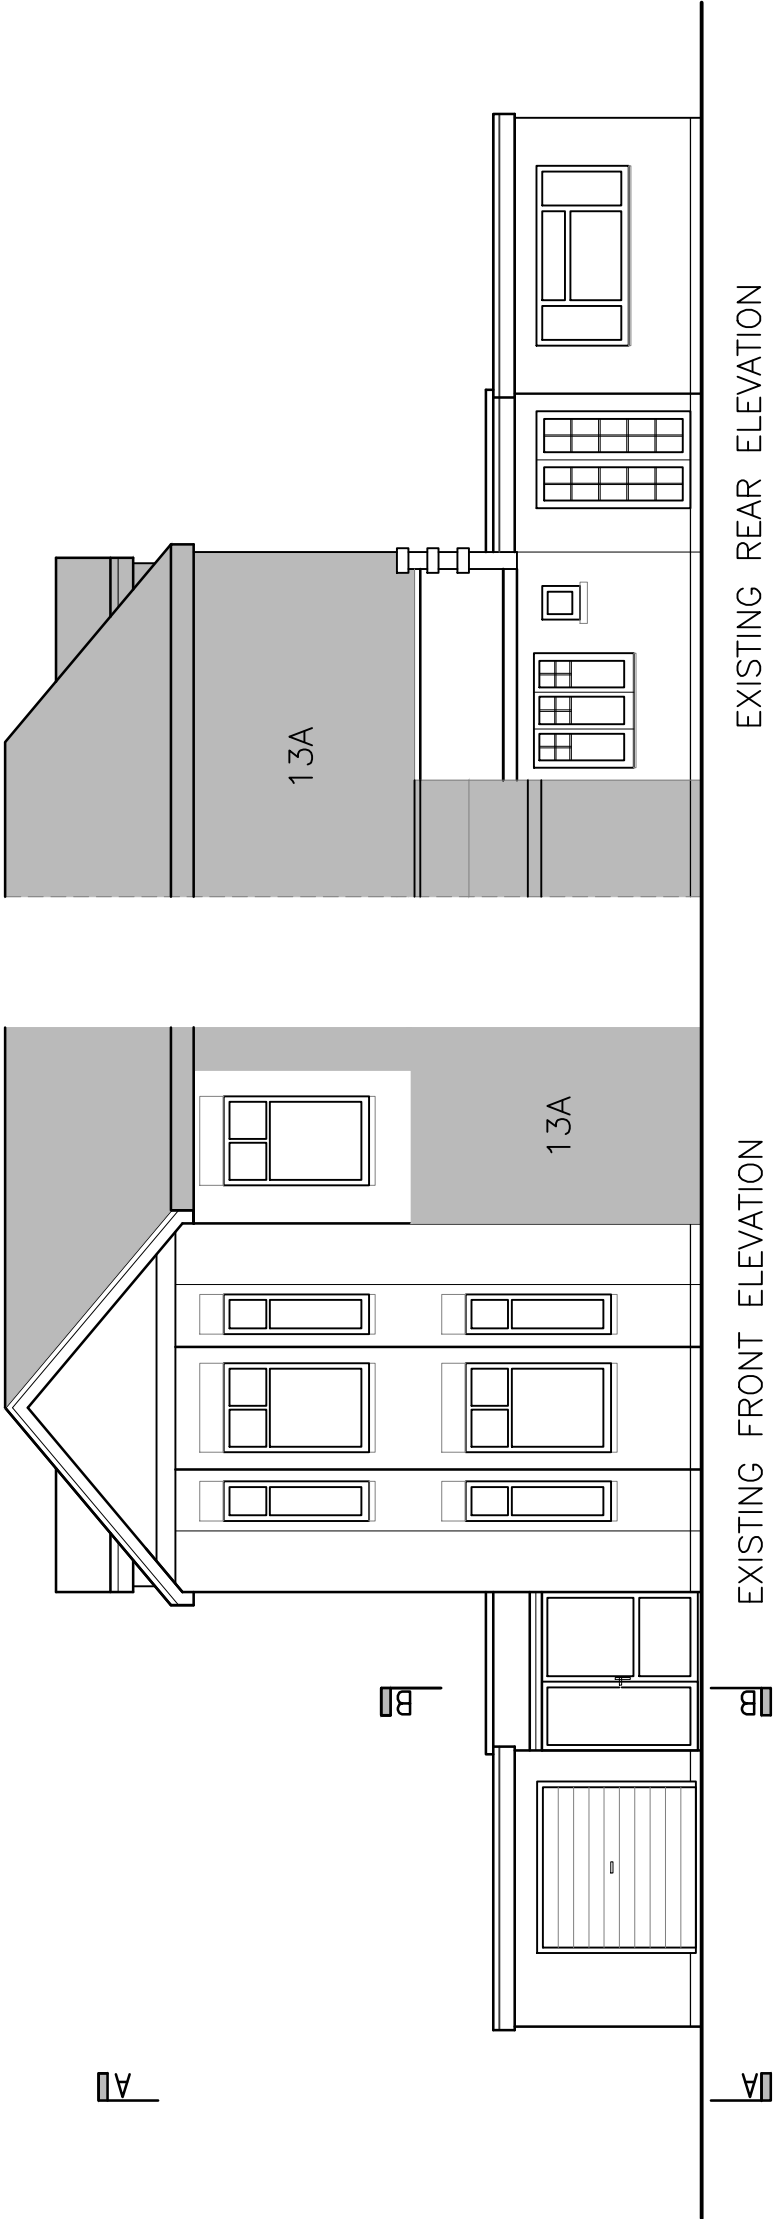

Carmichael Building Design Ltd.

Rosemary Cottage Pound Lane Mannings Heath
Horsham West Sussex RH13 6JL
t: 01403 252794

Client

Matthew and Alex Scoines

Project

13 Richmond Road
Horsham
RH12 2EG

Drawing Title

Elevations

Sheet size A3

Scale 1:100

Rev- Issued for approval 29.10.2025

Drawing No.

25151

Rev.

—