


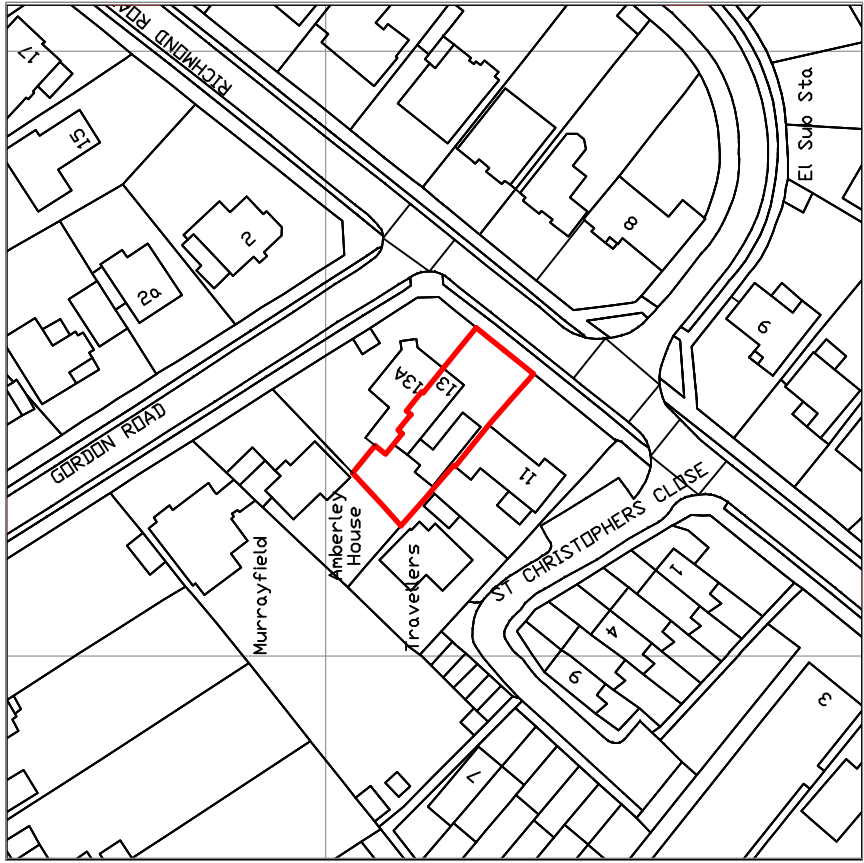


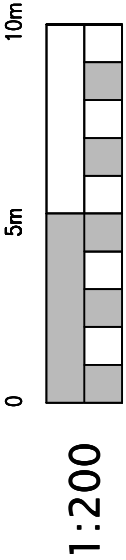


Location Plan 1:1250

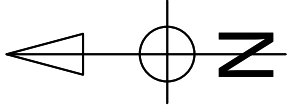

1:200

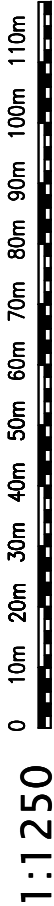

1:1250

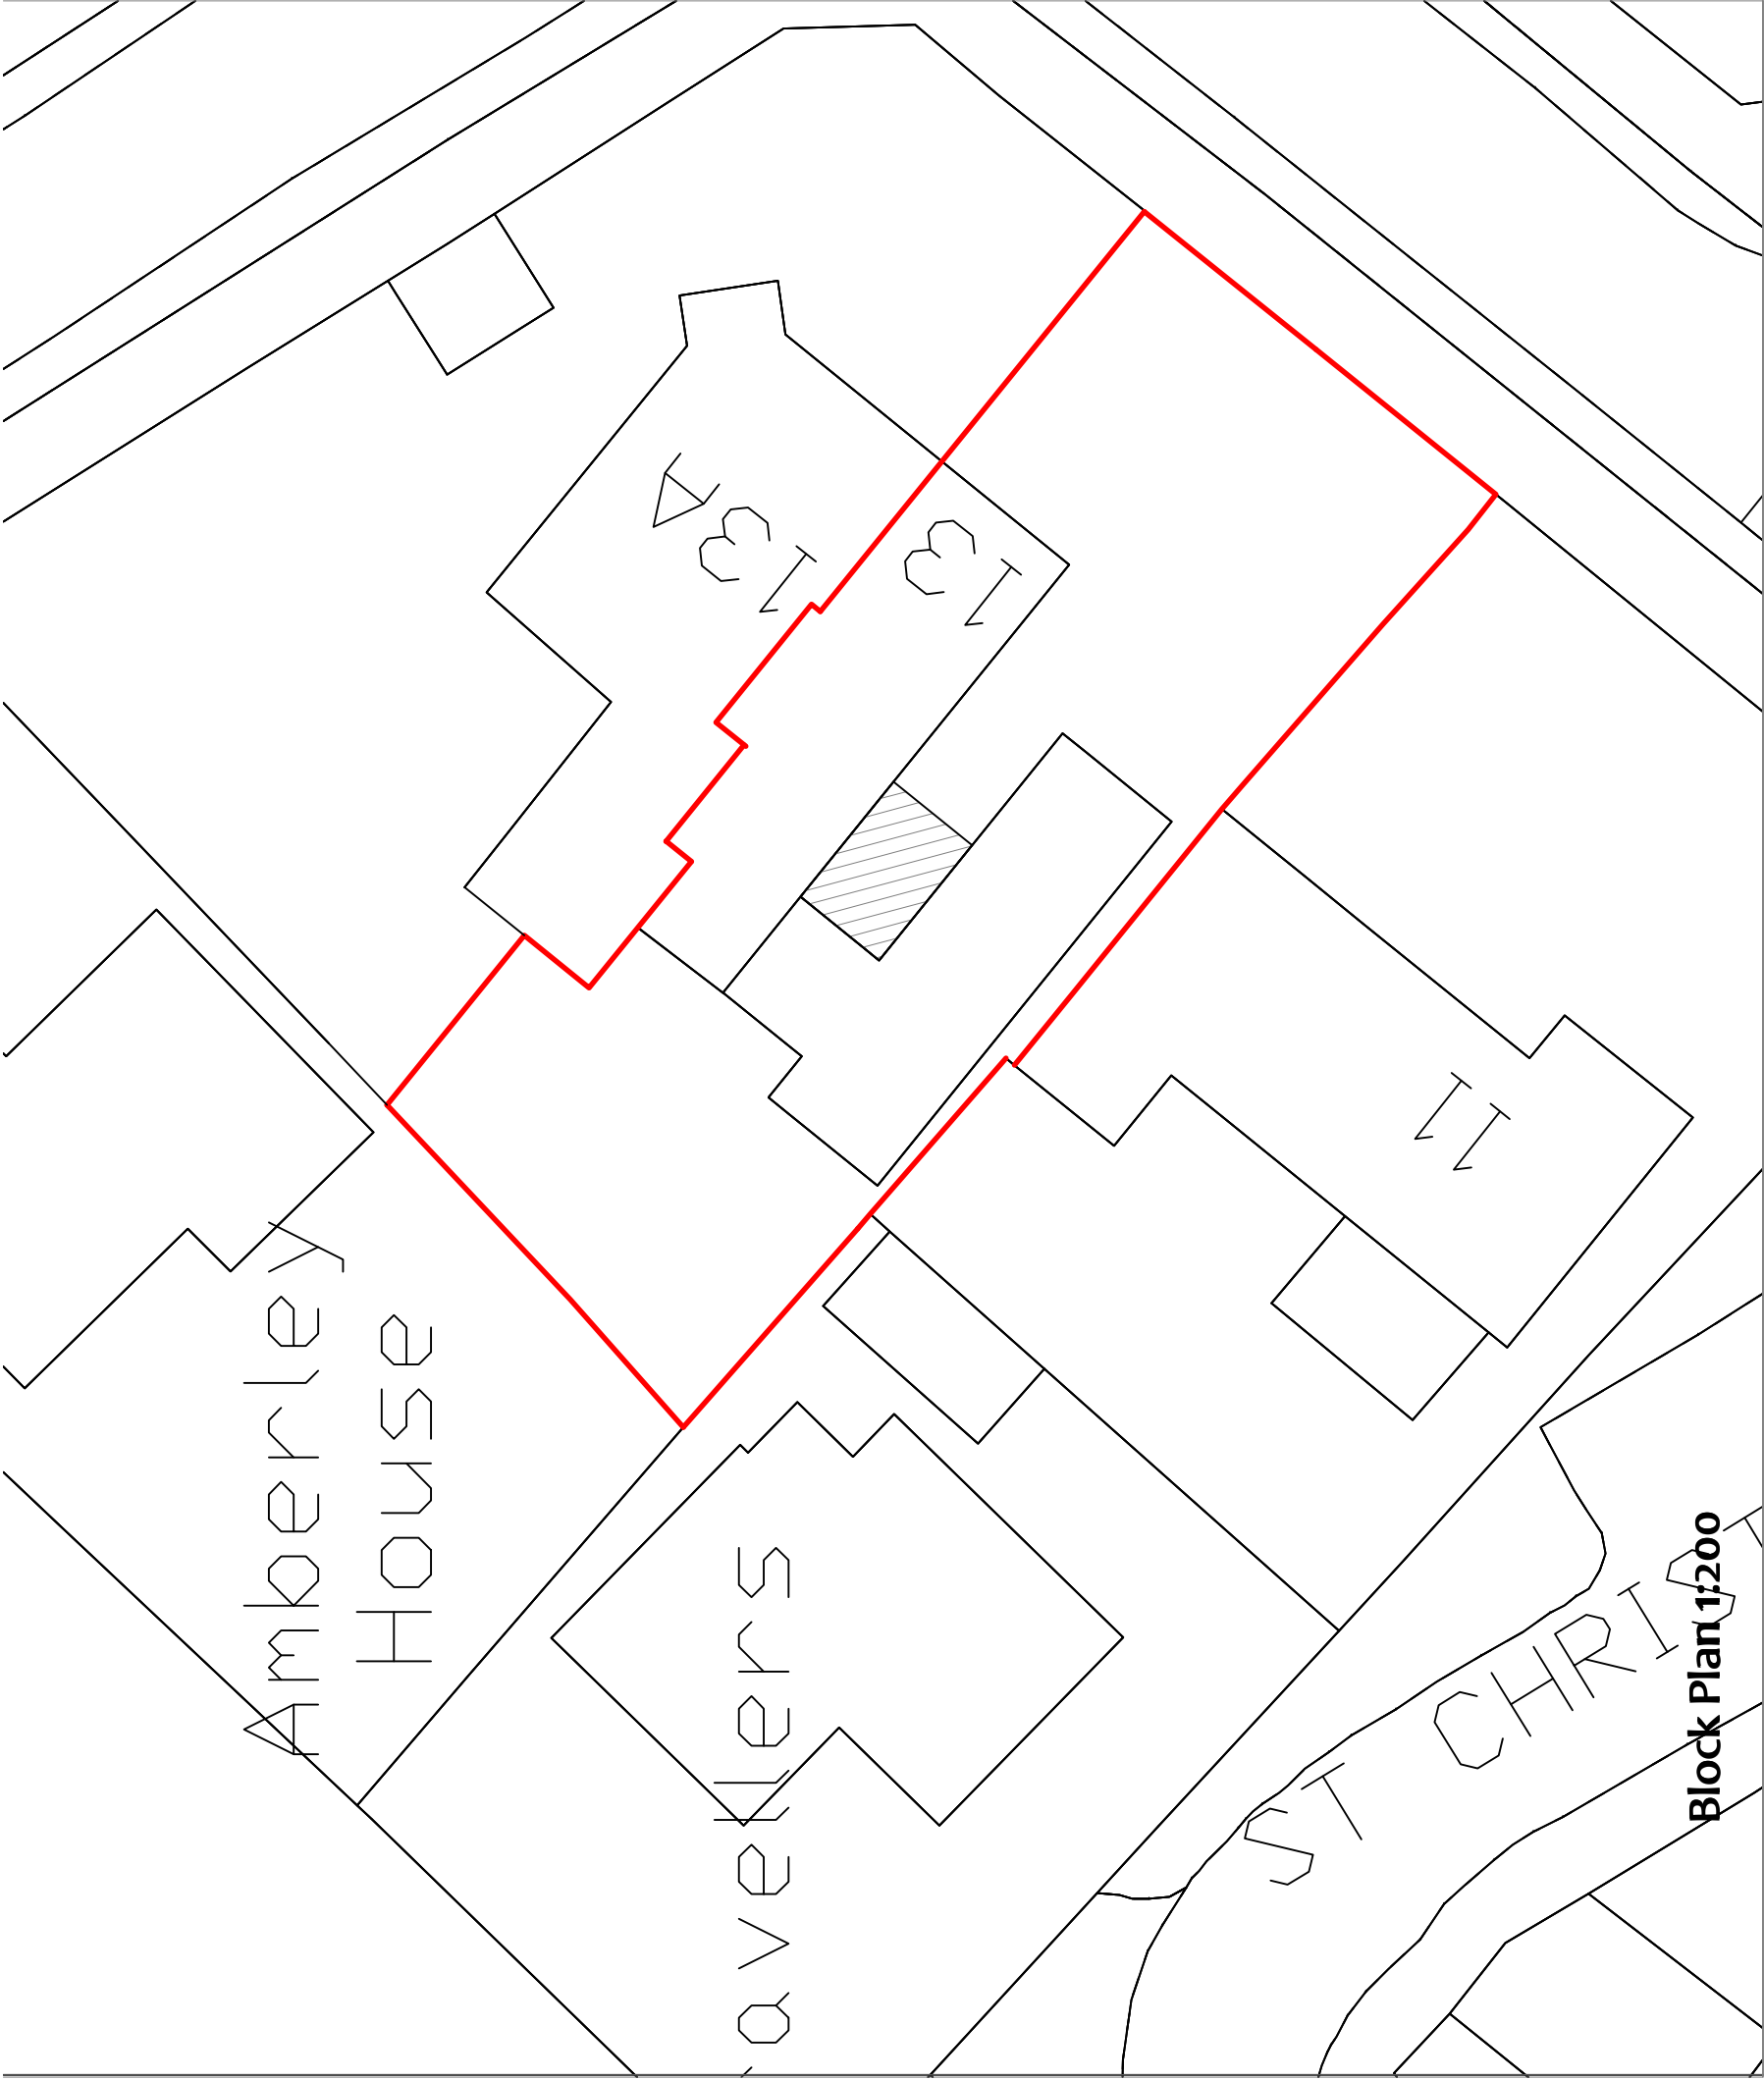

Block Plan 1:200



Carmichael Building Design Ltd.

Rosemary Cottage Pound Lane Mannings Heath
Horsham West Sussex RH13 6JL
t: 01403 252794

Client

Matthew and Alex Scoines

Project

13 Richmond Road
Horsham
RH12 2EG

Drawing Title

Location Plan 1:1250
Block Plan 1:200

Sheet size A3

Scales 1:200 1:1250

Rev – Issued for approval 29.10.2025

Drawing No.

25106

Rev.

—