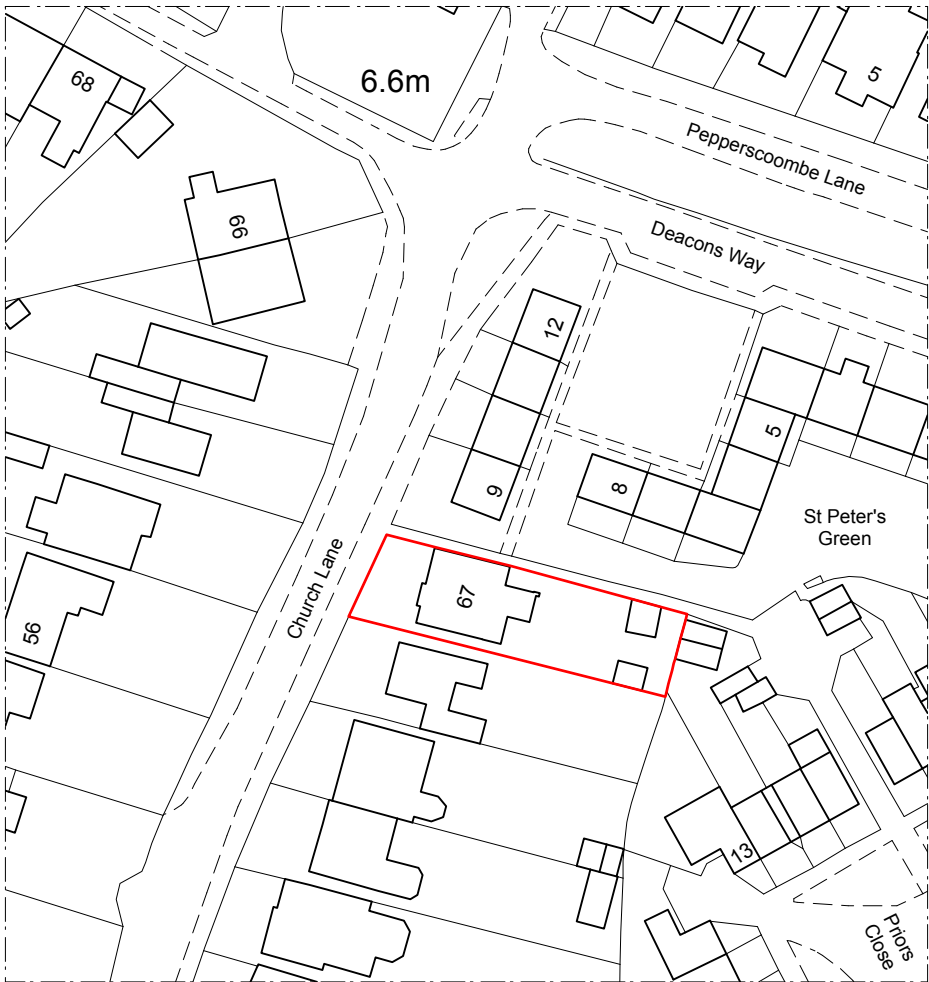
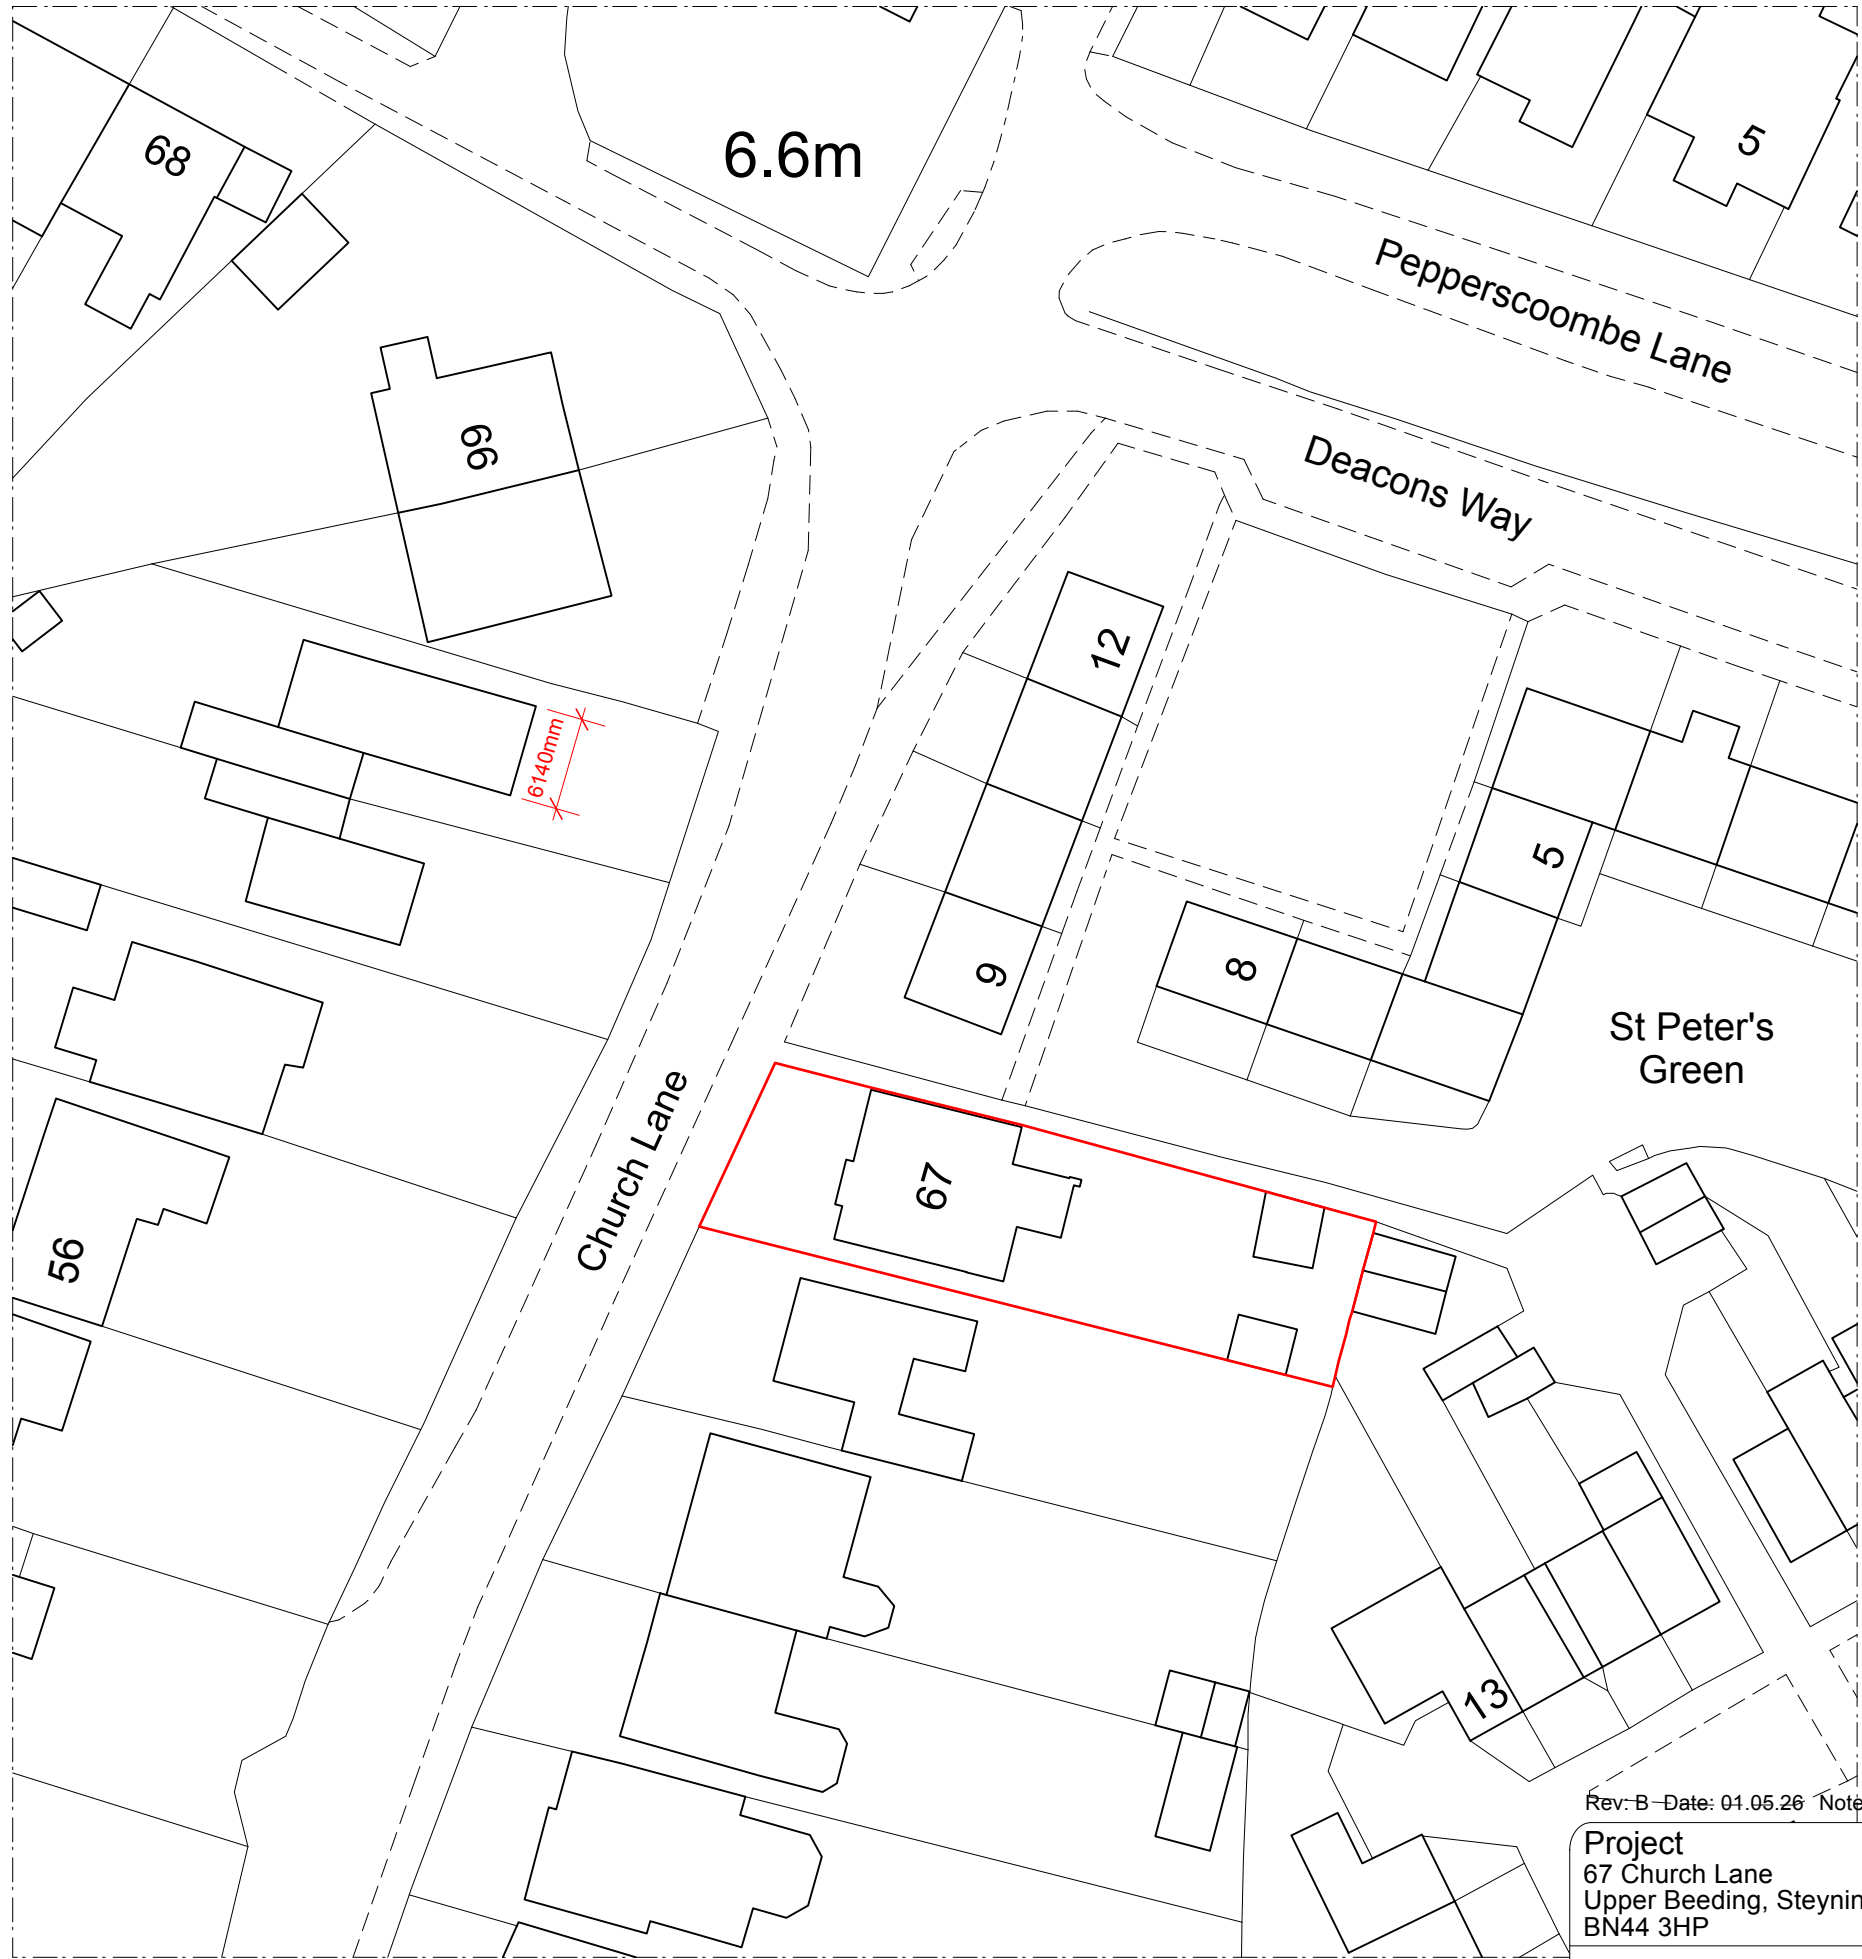


Rev: B - Date: 01.05.26 Note: Planning Issue

Project
67 Church Lane
Upper Beeding, Steyning
BN44 3HP

Drawing
Proposed:
Location & Block Plan

Date
12.03.2026

Scale on A3
1:1000 & 1:500

Dwg No
2163.09B

All dimensions to be checked not scaled | Ensure this is the current relevant drawing
Read against other relevant drawings | © 2025 DUA Architecture - All Rights Reserved