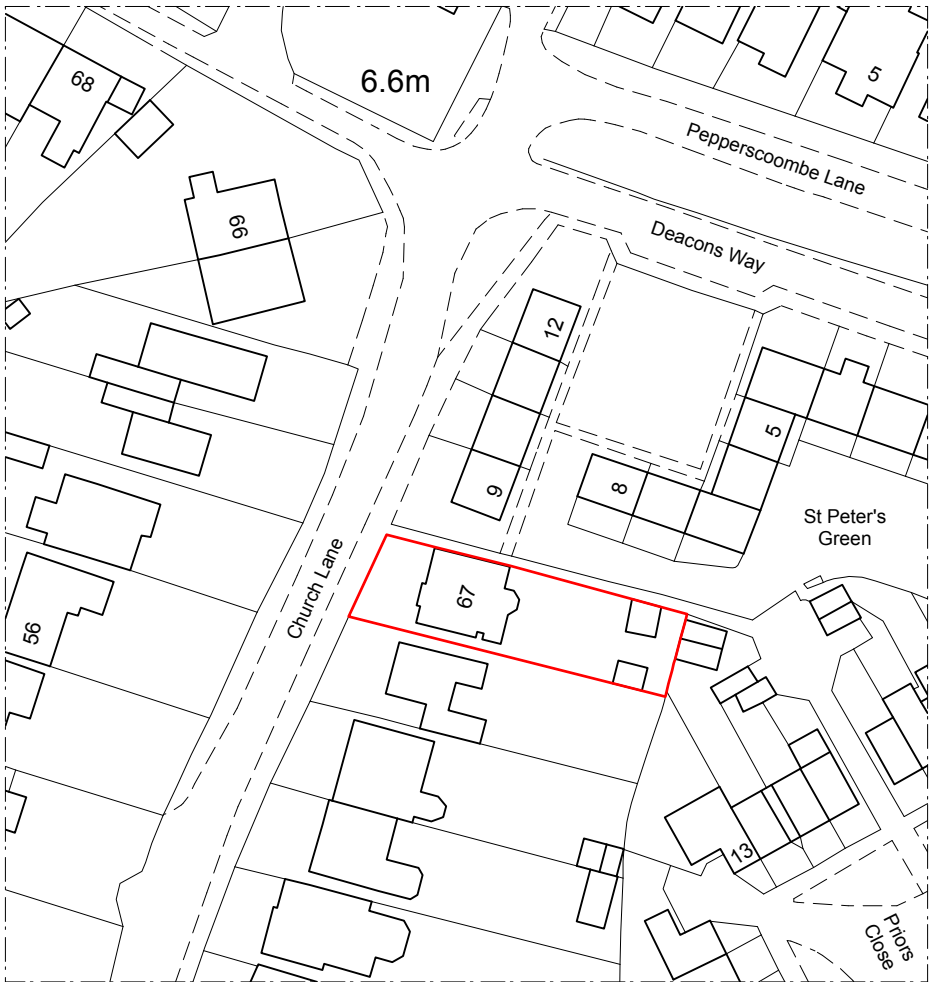
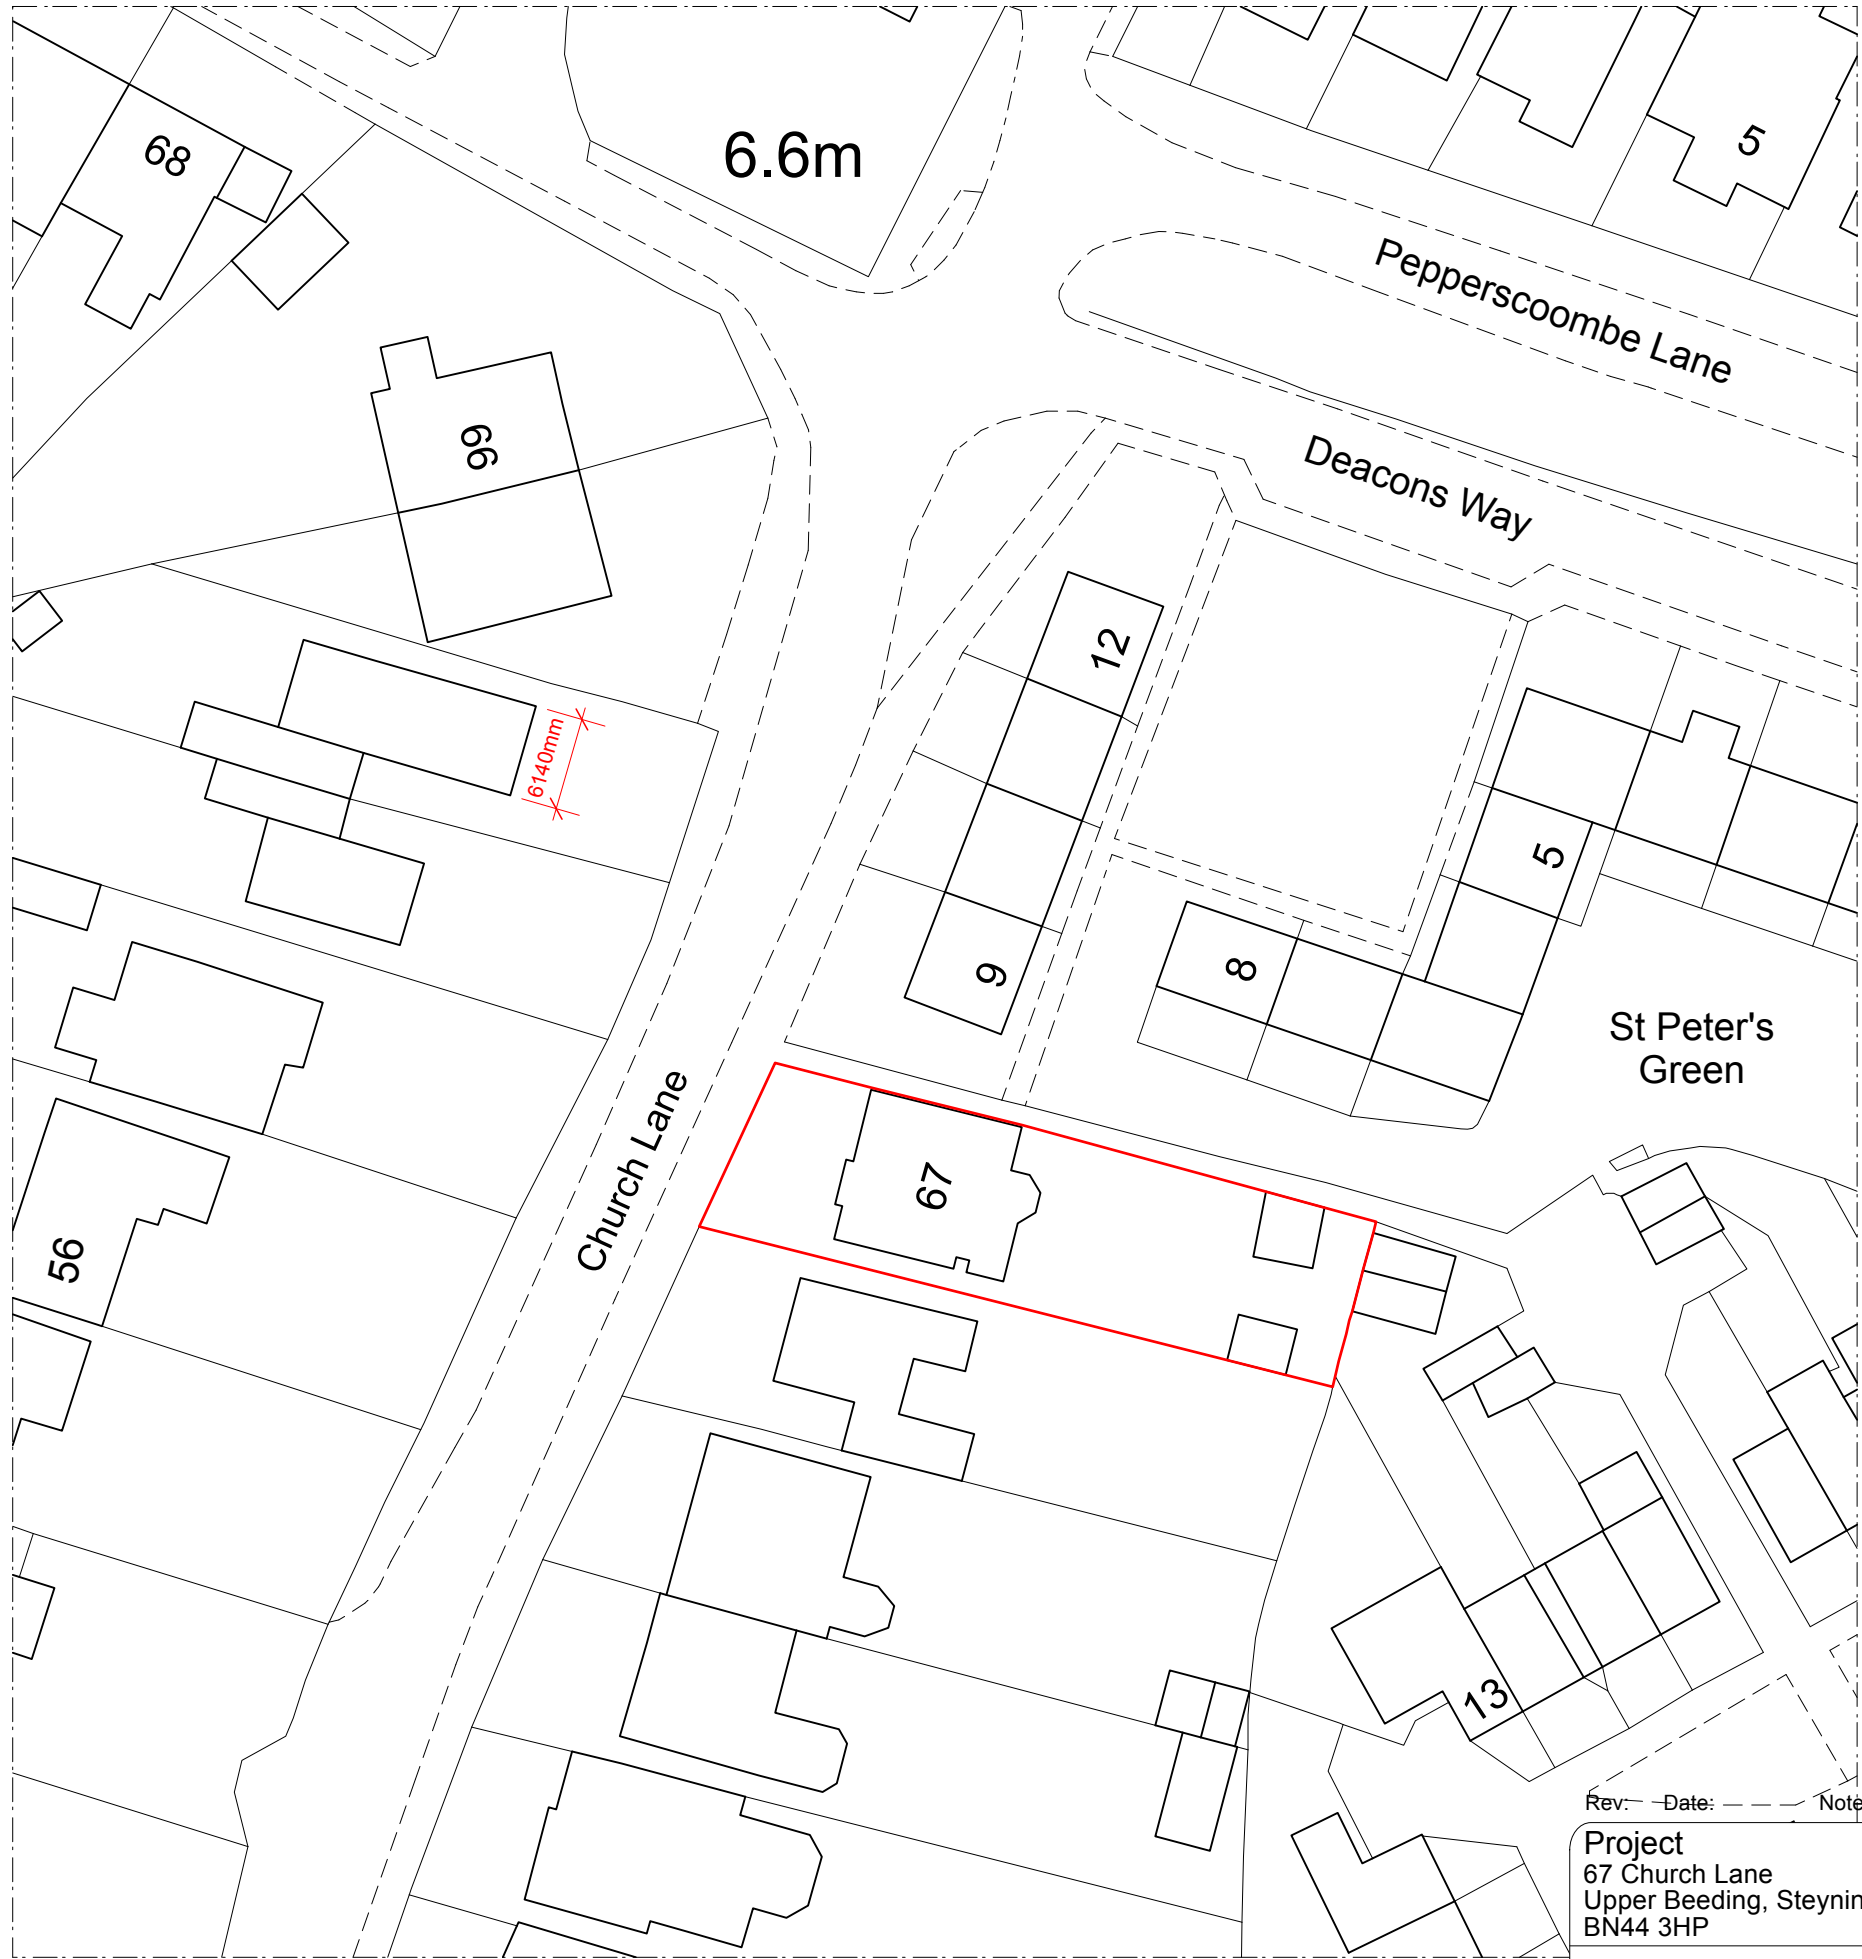


Rev: — Date: — Note:

Project
67 Church Lane
Upper Beeding, Steyning
BN44 3HP

Drawing
Existing:
Location & Block Plan

Date
23.02.2026

Scale on A3
1:1000 & 1:500

Dwg No
2163.01

All dimensions to be checked not scaled | Ensure this is the current relevant drawing
Read against other relevant drawings | © 2025 DUA Architecture - All Rights Reserved