


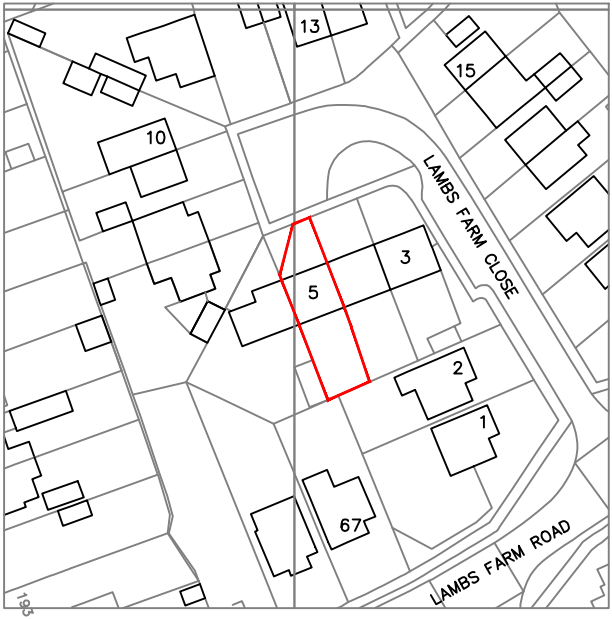

Crown Copyright and database rights 2025. OS AC0000814278 National Map Centre. Purchased 03/10/2025 1 year licence.

FOR MR & MRS BROGAN		
SITE 5 LAMBS CLOSE, HORSHAM, WEST SUSSEX. RH12 4JZ		
TITLE PROPOSED EXTENSION LOCATION PLAN		
SCALE 1:1250	DRAWN AH 10/25	DRAWING NO. 01L REV