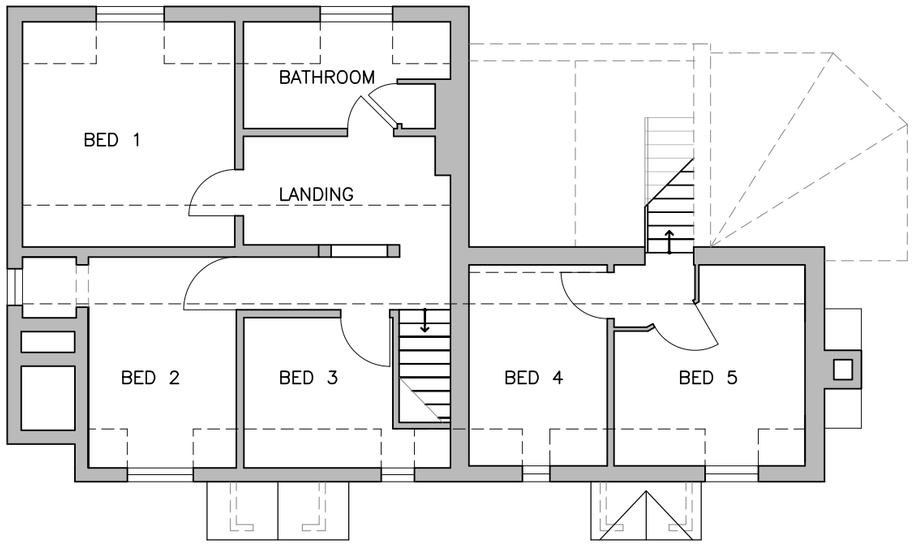

EXISTING FIRST FLOOR PLAN

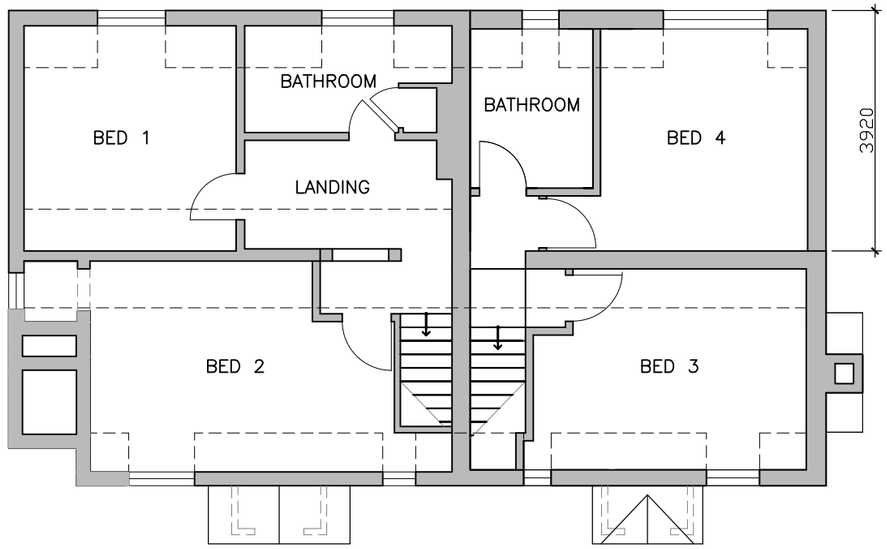

PROPOSED FIRST FLOOR PLAN

0 1 2 3 4 5

SCALE DIMENSION IN METRES

Carmichael Building Design Ltd.
Rosemary Cottage Pound Lane Mannings Heath
Horsham West Sussex RH13 6JL
t: 01403 252794

Client
Mrs Elizabeth Jackson

Project
Moorhead Farm
Old Crawley Road
Faygate
Horsham
RH12 4RU

Drawing Title
Existing and Proposed
First Floor Plan

Sheet size A3
Scale 1:100

RevA Issued for PLANNING 17.08.2024
Rev– Issued for comments 12.08.2024

Drawing No. 23952

Rev. A