ARCHITECTURAL DRAWING SERVICES
MR J. TIDD

MOBILE–07984884228

Planning Received
9 NOV 2023
Name:
Ref:

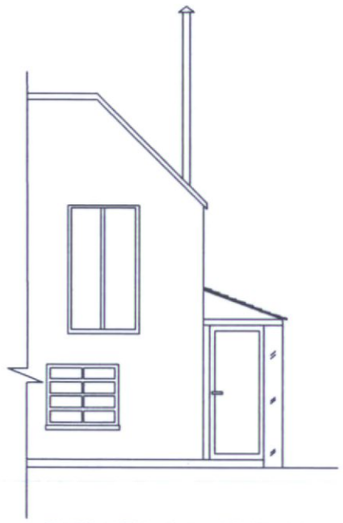

PART VIEW ON ARROW K

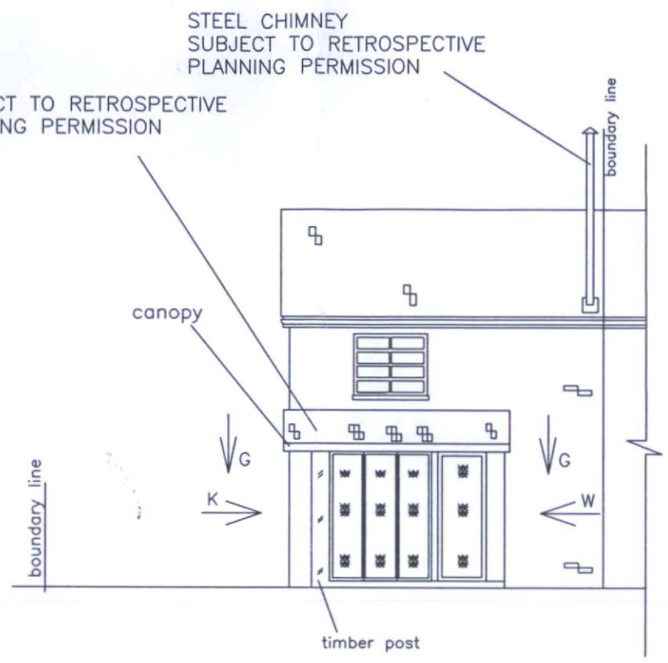

SOUTH ELEVATION

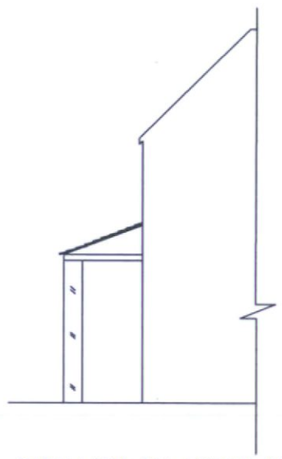

PART VIEW ON ARROW W

NOTE

This drg is intended solely for application to Council for RETROSPECTIVE PLANNING PERMISSION
and must not be used for any other purpose foundations and any sub–soil conditions , tree proximities and terrain to be determined by and be the responsibility of the contractor all to comply with local authority requirements
all setting out, dimensions and details to be checked on site prior to commencement of building works and ordering materials.



SCALE BAR 1–100

ISSUE B
04/11/23

CLIENT:– MISS JOANNE FRASER
3 BLAKE COTTAGES
STANE STREET
NORTH HEATH
PULBOROUGH
WEST SUSSEX
RH201BN

SCALE 1:100 UNLESS STATED

DRAWN BY J.TIDD

DATE

CHKD/APPRVD:

ALL DIMENSIONS IN MM.

TITLE RETROSPECTIVE PLANNING PERMISSION FOR FRONT PORCH AND OUTBUILDING TO FRONT AND STEEL CHIMNEY TO ROOF OF COTTAGE

DRG.No. 080923 SHT1