ARCHITECTURAL DRAWING SERVICES
MR J. TIDD

MOBILE–07984884228

Planning Received
9 NOV 2023
Name:
Ref:

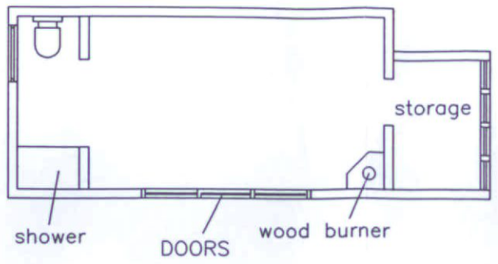

OUTBUILDING
GROUND FLOOR

SECTION D–D

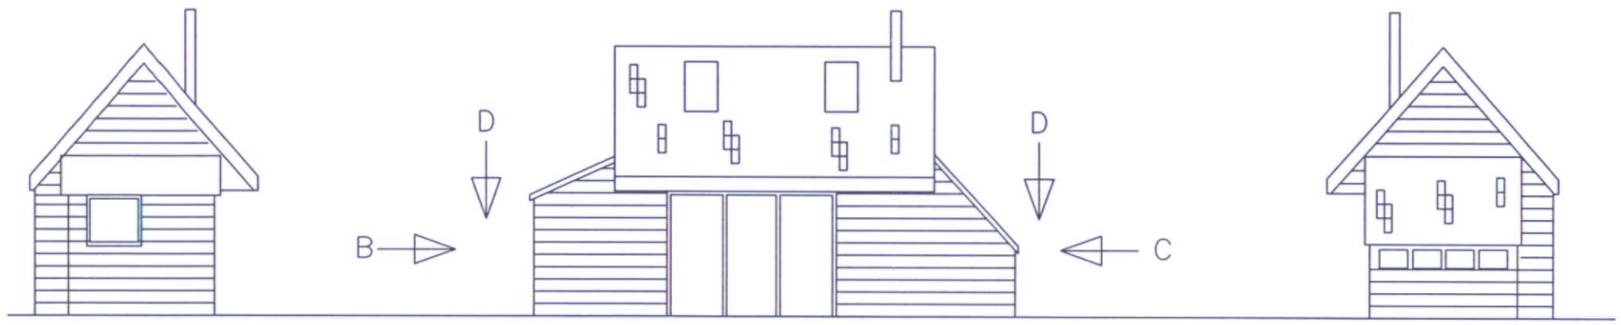

VIEW ON ARROW B

VIEW ON ARROW A
SEE SHEET 3
FRONT ELEVATION

VIEW ON ARROW C

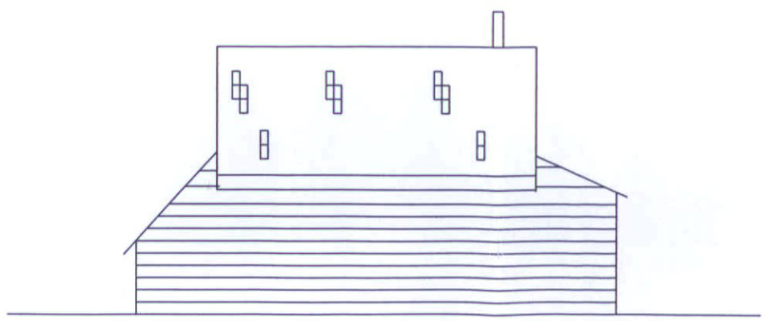

REAR ELEVATION

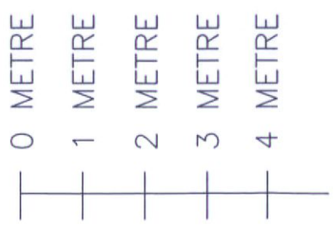

SCALE BAR 1–100

ISSUE B
04/11/23

CLIENT:– MISS JOANNE FRASER
3 BLAKE COTTAGES
STANE STREET
NORTH HEATH
PULBOROUGH
WEST SUSSEX
RH201BN

	DRAWN BY J.TIDD	TITLE RETROSPECTIVE PLANNING PERMISSION FOR FRONT PORCH AND OUTBUILDING TO FRONT AND STEEL CHIMNEY TO ROOF OF COTTAGE
	DATE	
SCALE 1:100 UNLESS STATED	CHKD/APPRVD:	DRG.No. 081023 SHT4
	ALL DIMENSIONS IN MM.	