


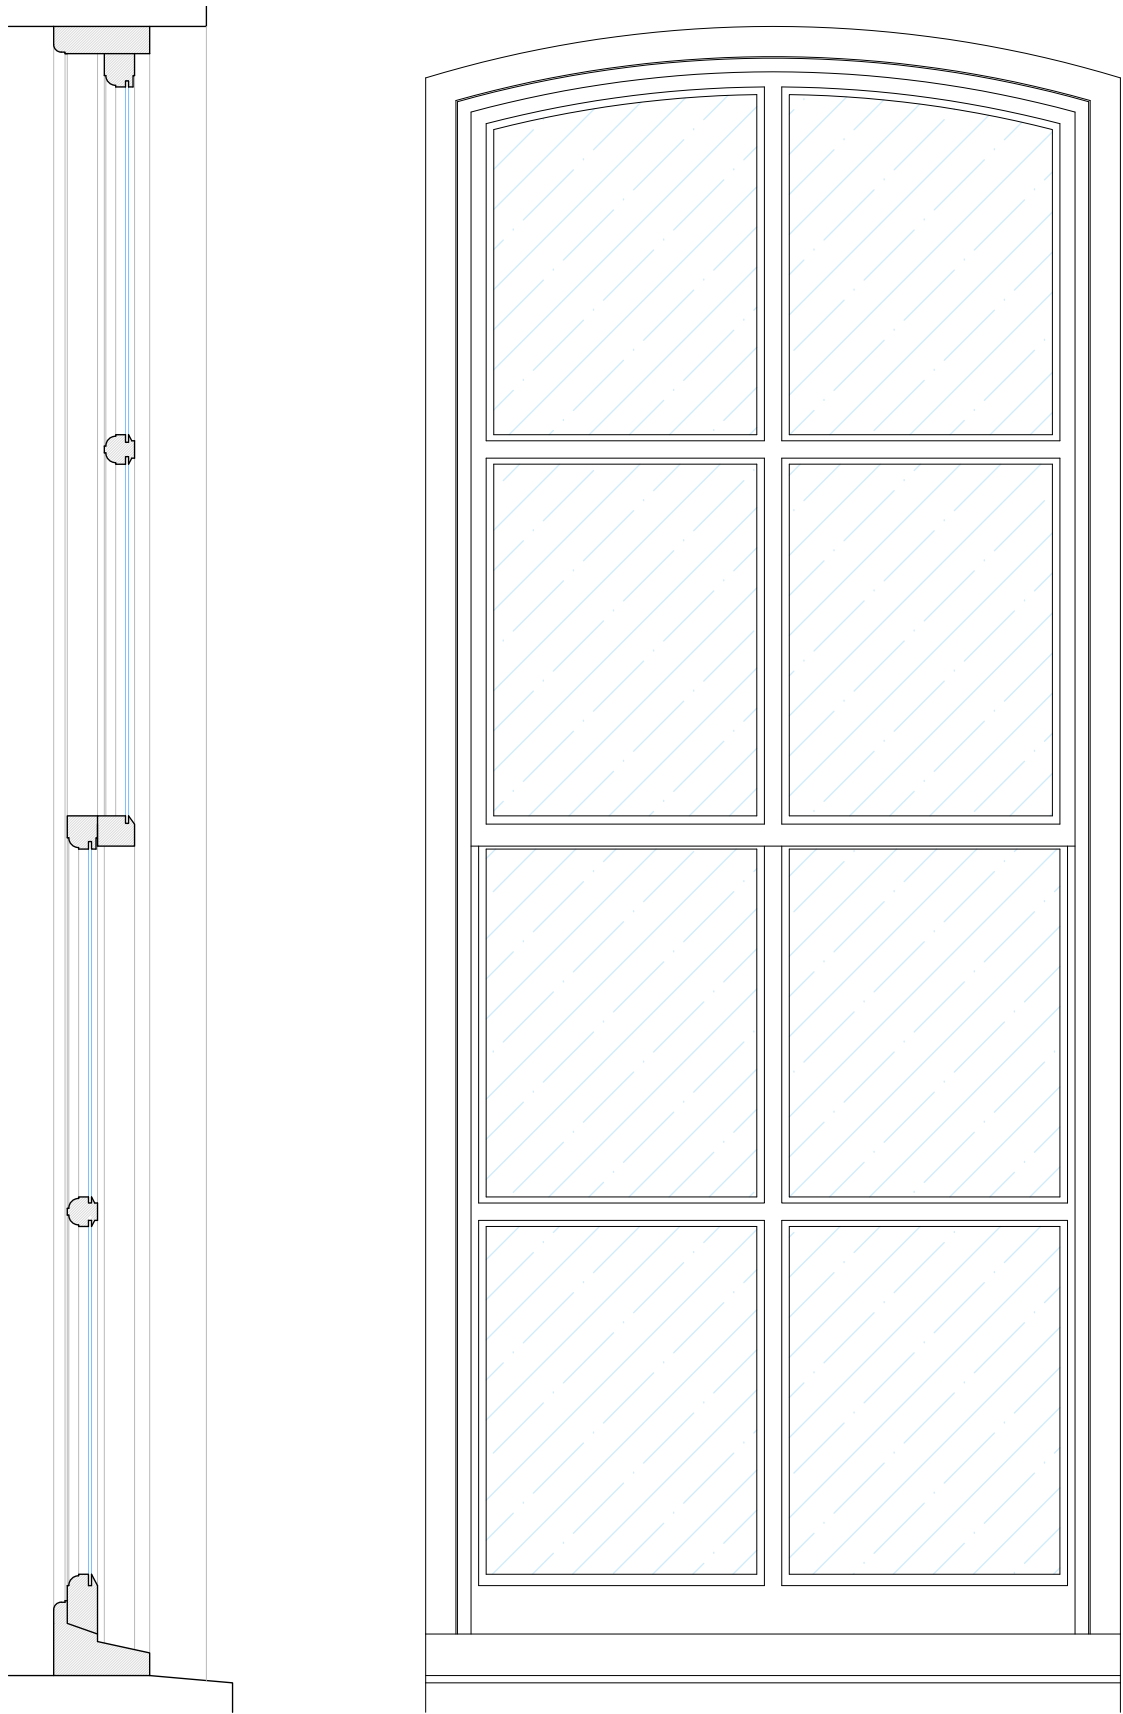

Typical Window Detail
1:10

- Frame material - Timber
- Frame finish - Hand painted gloss
- Frame colour - Cream
- Sash bar - 23mm (39mm total including glazing putty)
- Sash meeting rail - 29mm (40mm including glazing putty)
- Bottom rail - 64mm (79mm including glazing putty)
- Top rail - 44mm.
- Total box depth - 127mm
- Glazing - Single glazed 4mm (clear)



Elevation 1



Elevation 2




Elevation 3



Elevation 4

- Notes
- Drawings for Listed Building Consent only.
 - Drawings are indicative.
 - In the case of any refurbishment work, contractors must measure existing windows on site for exact dimensions.

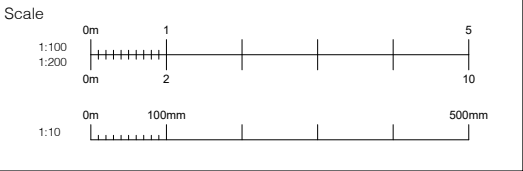

Rev	Date	Description
A	20.07.26	Scale bar revised

akroteria

Client
Horsham District Council

Project
Park House, Horsham

Drawing Title
Typical Window Detail
Sliding Sashes - Historic Core

Status
Listed Building Consent

Scale	Date	Drawn	Rev	
As Shown	13/03/26		A	A3
Drawing Number		Checked		
2556/013			RICS	