


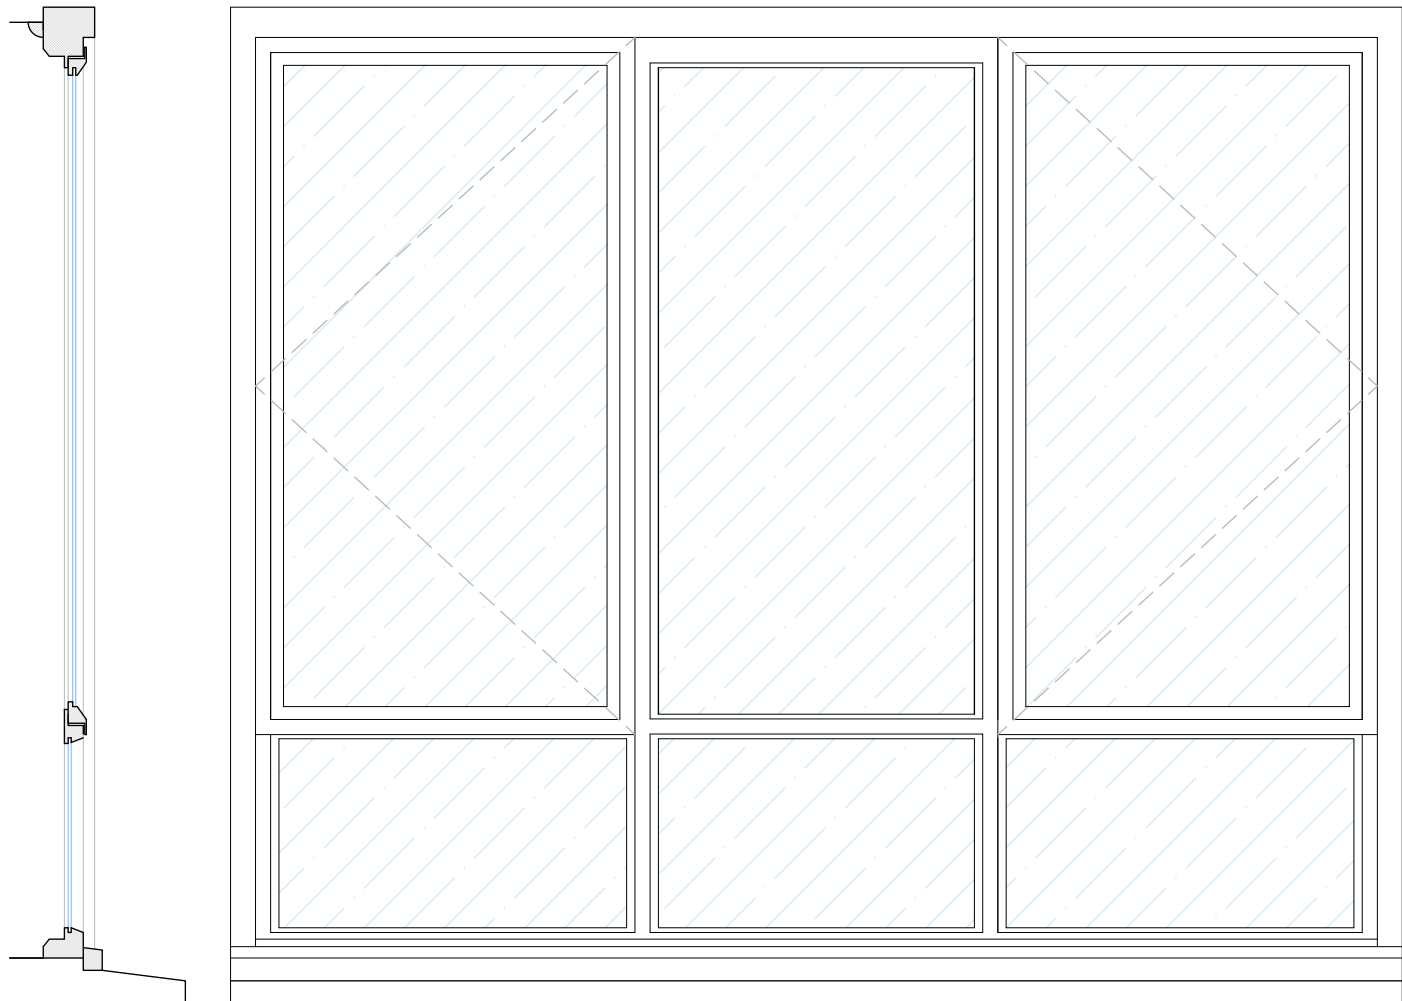

Typical Window Detail
1:10

- Frame material - Steel
- Frame finish - Hand painted gloss
- Frame colour - Cream
- Glazing bars and outer frame - 20mm (32mm total including glazing putty)
- Glazing - Single glazed 4mm (clear)
- Opening - 2no. side hung outward opening casements (upper right and upper left)
- Internal glazing bar jointing style - Fenestra joint
- External glazing bar jointing style - Flush joint
- Timber sub frames - Square edge 55mm painted to match windows.



Elevation 1



Elevation 2




Elevation 3



Elevation 4

- Notes
- Drawings for Listed Buidling Consent only.
 - Drawings are indicative.
 - In the case of any refurbishment work, contractors must measure existing windows on site for exact dimensions.

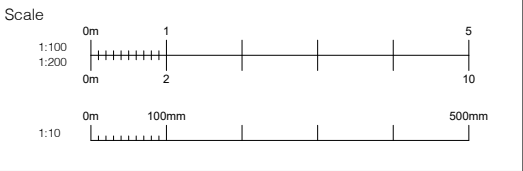

Rev	Date	Description
A	20.07.26	Scale bar revised

akroteria

Client
Horsham District Council

Project
Park House, Horsham

Drawing Title
Typical Window Detail
Crittall Windows - Style 1

Status
Listed Building Consent

Scale	Date	Drawn	Rev	
As Shown	13/03/26		A	A3
Drawing Number		Checked		
2556/016				